1925101100000010 1/1 $.00
Shelby Cnty Judge of Probate,AL
10/11/1925 12:00:00AM FILED/CERT

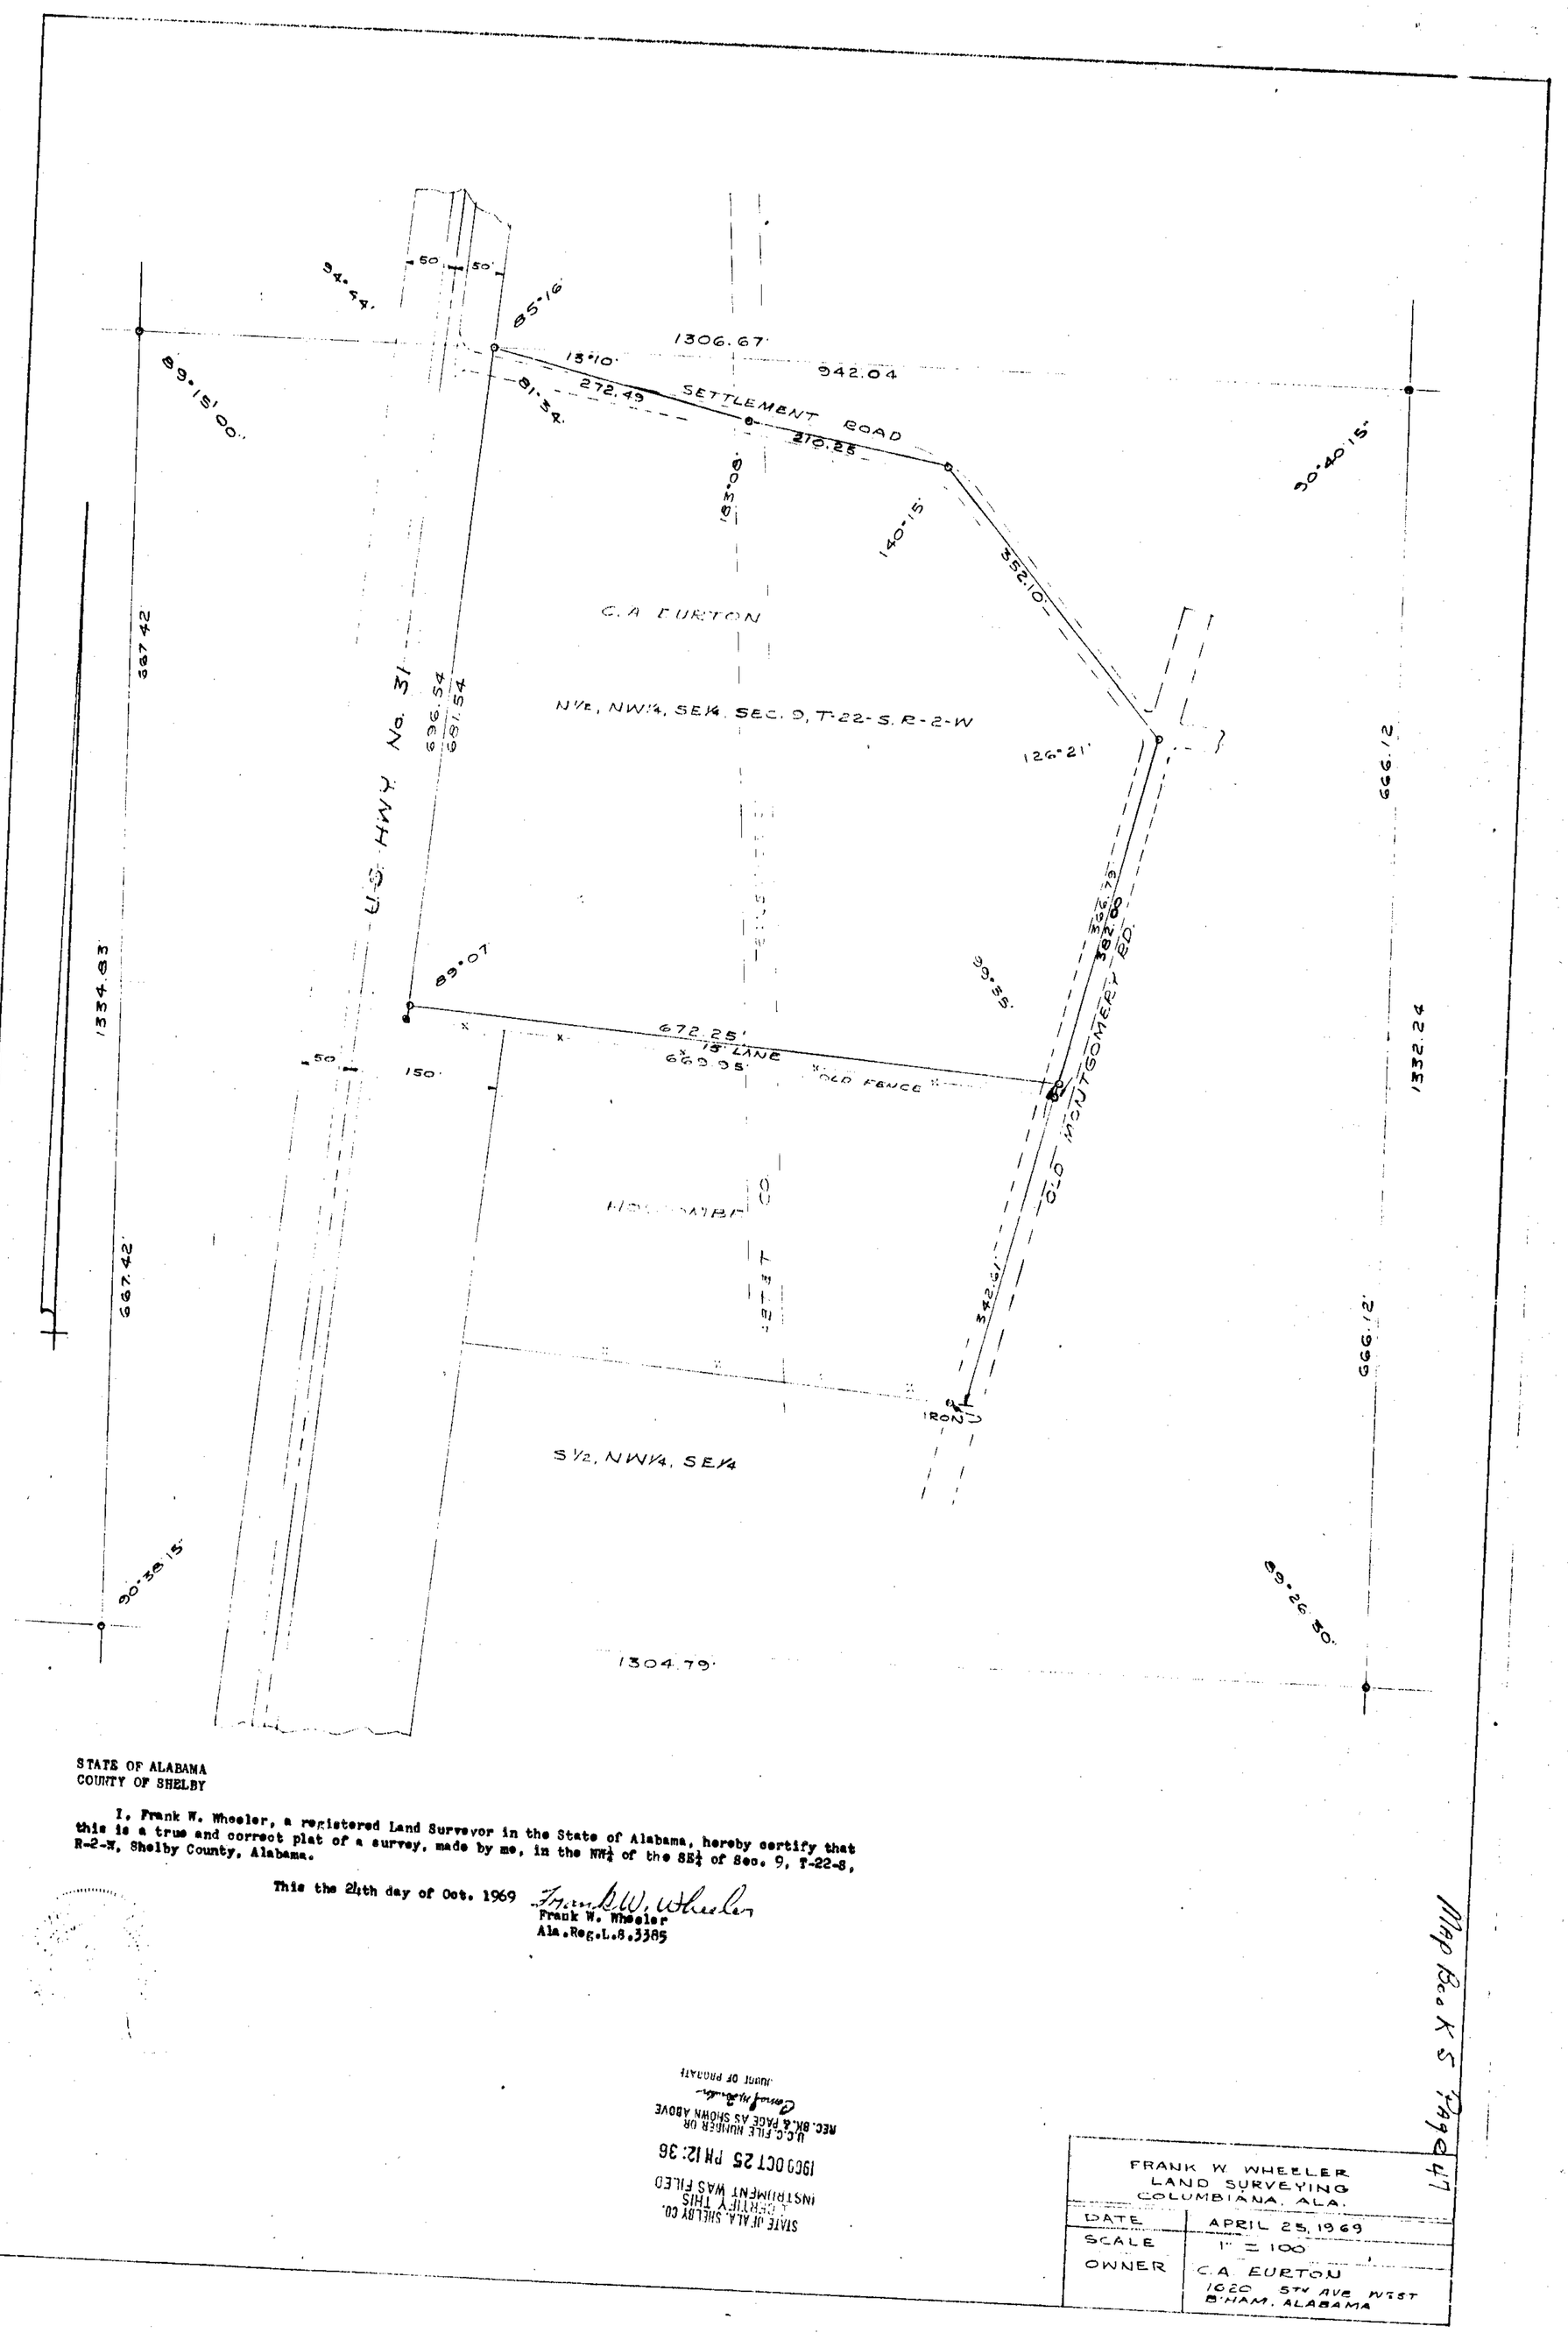

STATE OF ALABAMA
COUNTY OF SHELBY

I, Frank W. Wheeler, a registered Land Surveyor in the State of Alabama, hereby certify that this is a true and correct plat of a survey, made by me, in the NW¼ of the SE¼ of Sec. 9, T-22-S, R-2-W, Shelby County, Alabama.

This the 24th day of Oct. 1969

Frank W. Wheeler
Ala.Reg.L.S.3385

STATE OF ALA. SHELBY CO.
I CERTIFY THIS
INSTRUMENT WAS FILED
1969 OCT 25 PM 12:36
U.C.C. FILE NUMBER OR
REC. BK. & PAGE AS SHOWN ABOVE
JUDGE OF PROBATE

FRANK W. WHEELER LAND SURVEYING COLUMBIANA, ALA.	
DATE	APRIL 25, 1969
SCALE	1" = 100'
OWNER	C.A. EURTON 1020 5TH AVE WEST B'HAM, ALABAMA

Map Bk. X S Pg. 47