PROPERTY OF J.H. COMPTON
SURVEY BY B.E. OGLETREE C.E.
OF SHELBY COUNTY Said Property
Being at Columbiana Ala.
Section 25 - Twp 21. R. 1 W.

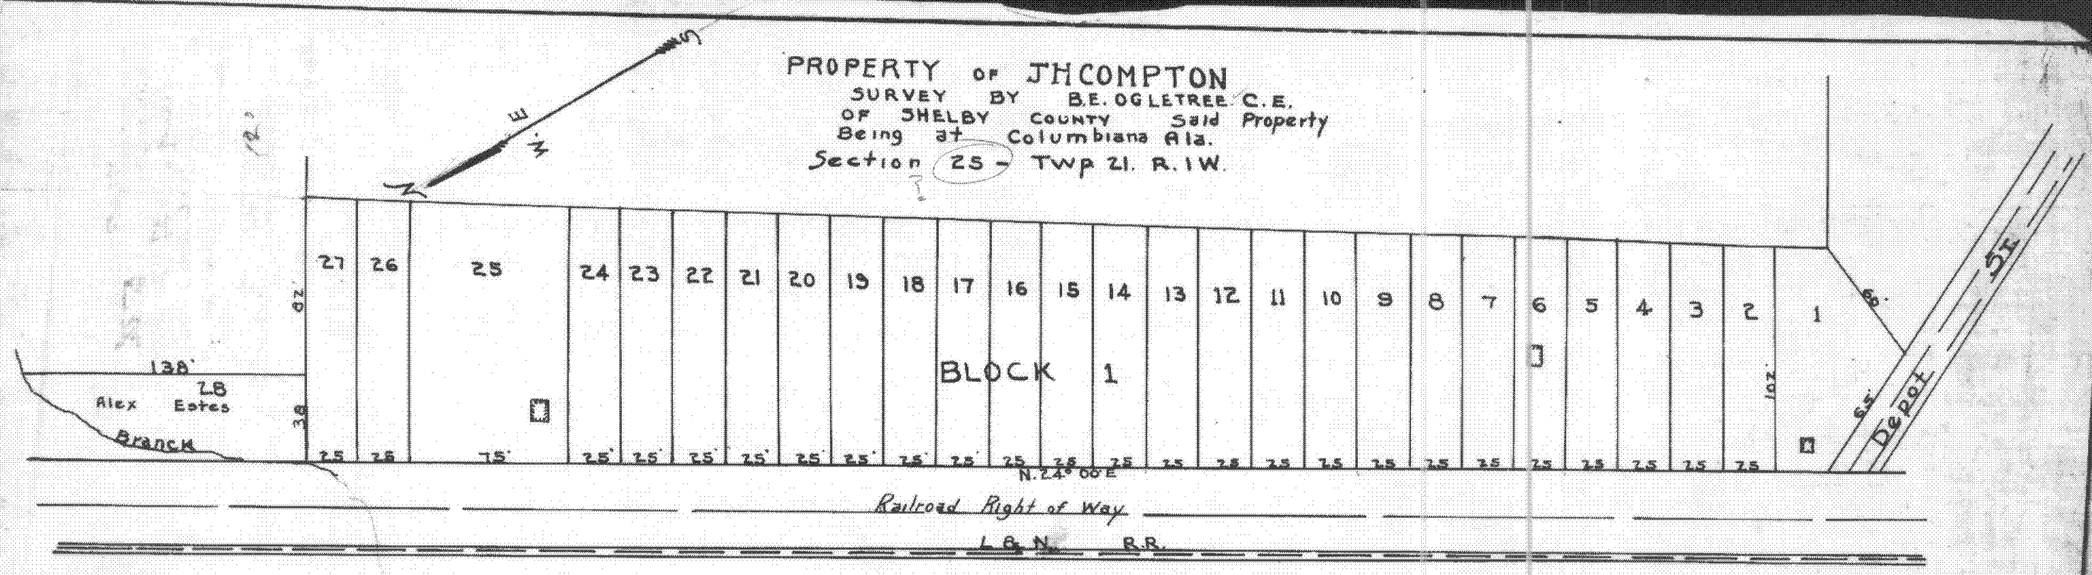

STATE OF ALABAMA.
SHELBY COUNTY.

We. B.E. Ogletree civil engineer & Surveyor and J.H. Compton owner do hereby certify that the above map is a true and correct map of a survey made by B.E. Ogletree civil engineer & Surveyor of the property shown on said map, That the same is situated in Sec. 25 TWP. 21. R. 1 W. in the City of Columbiana Ala.

In witness where of We have here unto set our names This 29th day of July 1927

B.E. Ogletree. Civil Engineer
J.H. Compton, Owner

STATE of Alabama
Shelby County.

I L.B. Riddle Judge of Probate in and for said County in said STATE hereby certify that B.E. Ogletree. C.E. and Surveyor whose name is signed to the foregoing instrument and who is known to me acknowledge before me that being informed of the contents he executed the same voluntarily on the day same bears date.

Given under my hand & seal this 29th day of July 1927

L.B. Riddle Probate Judge.