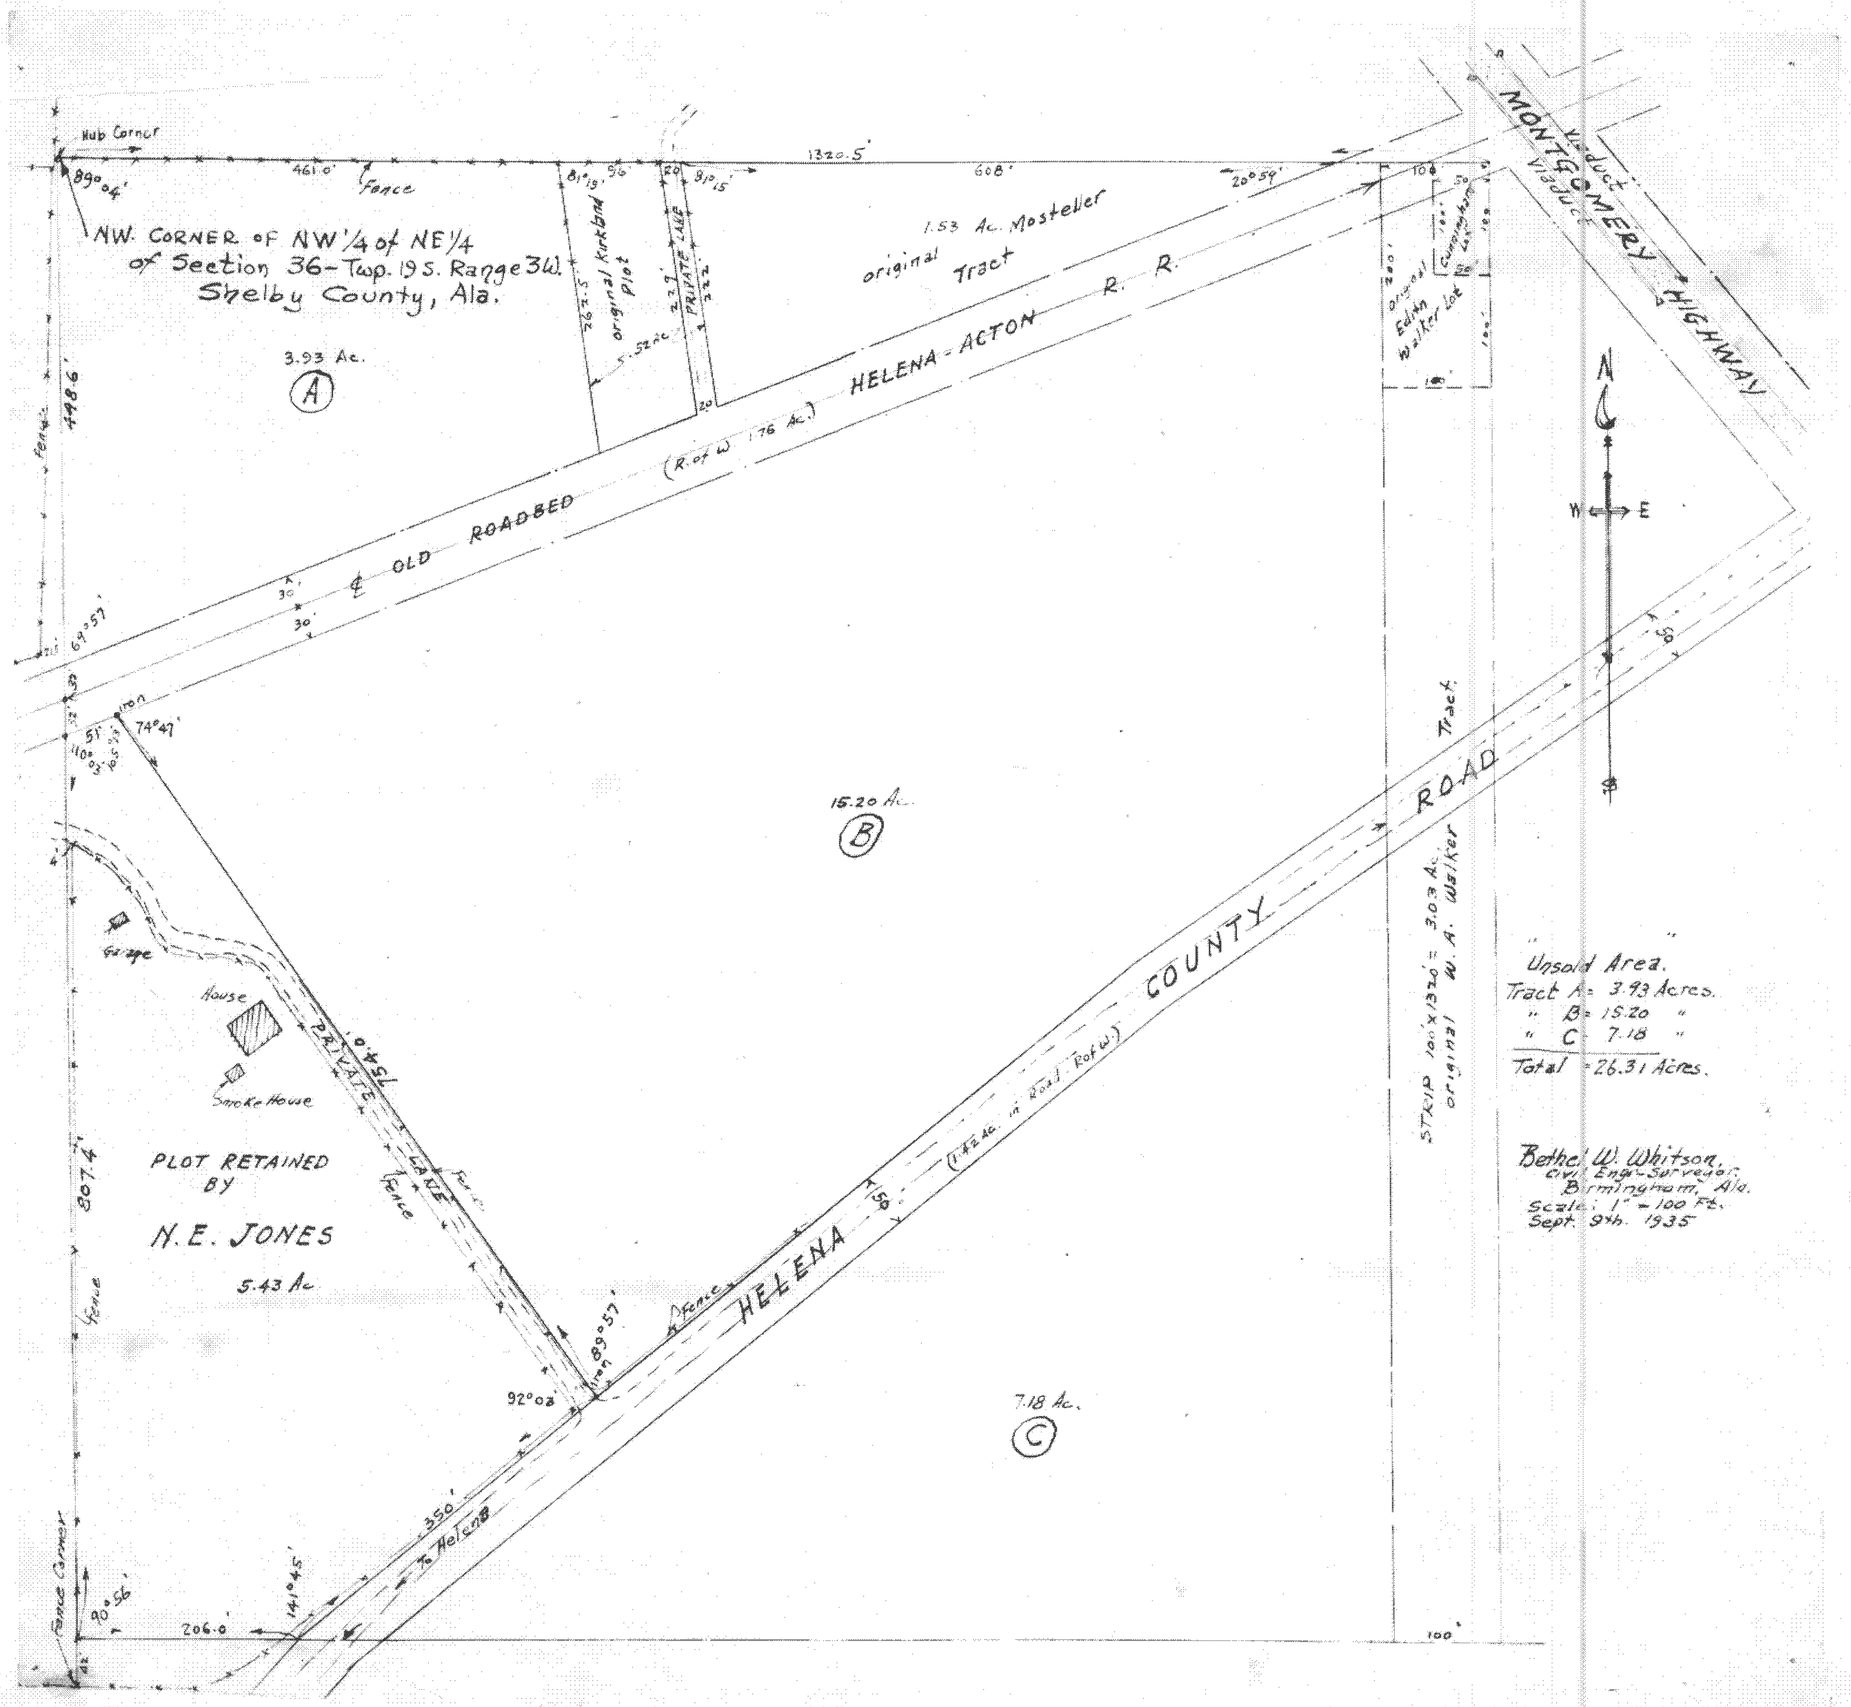
Hub Corner
89°04'
461.0'
Fence
1320.5'
608'
20°59'
NW. CORNER OF NW 1/4 of NE 1/4
of Section 36 - Twp. 19 S. Range 3 W.
Shelby County, Ala.
3.93 Ac.
A
original Kirkland Plot
PRIVATE LANE
1.53 Ac. Mosteller
original Tract
HELENA - ACTON R. R.
(R. of W. 1.76 Ac.)
℄ OLD ROADBED
original Edith Walker Lot
MONTGOMERY HIGHWAY
Viaduct
448.6'
69°57'
74°47'
15.20 Ac.
B
Garage
House
Smoke House
PRIVATE LANE
754.0'
PLOT RETAINED BY
N. E. JONES
5.43 Ac.
807.4'
Fence
89°57'
92°03'
HELENA COUNTY ROAD
(1.42 Ac. in Road R of W.)
Tract
STRIP 100' x 1320' = 3.03 Ac.
original W. A. Walker
7.18 Ac.
C
350'
To Helena
141°45'
206.0'
90°56'
Fence Corner
100'
N
W
E
Unsold Area.
Tract A = 3.93 Acres.
" B = 15.20 "
" C = 7.18 "
Total = 26.31 Acres.
Bethel W. Whitson,
Civil Engr-Surveyor,
Birmingham, Ala.
Scale: 1" = 100 Ft.
Sept. 9th. 1935