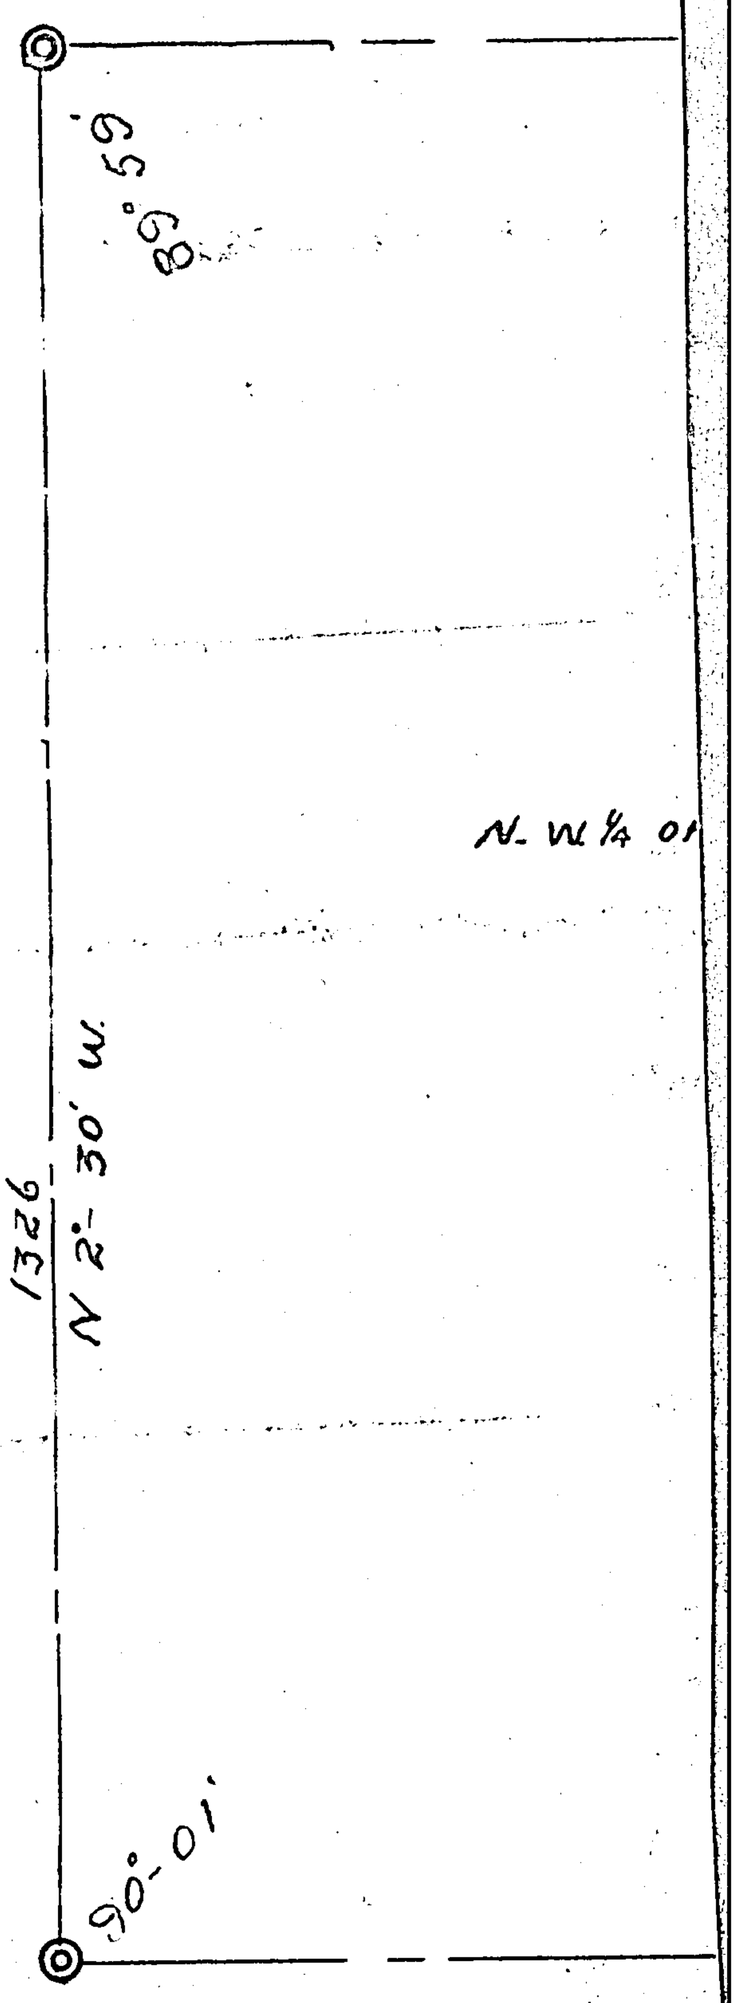

STATE OF ALABAMA
SHELBY COUNTY

I, L. C. Walker, Judge of Probate, hereby certify that the within Map was filed in this office for record the 20 day of June 1936 at 1 o'clock P. M. and recorded in Deed Record 101 page 145 and examined.

L C Walker
JUDGE OF PROBATE

Fee $

I, T. J. Sanders, Do
Correct Map Of Th
NW. ¼ Of NE ¼ Of
Shelby Co. Al
Sworn to an so
this 6th Day Jun

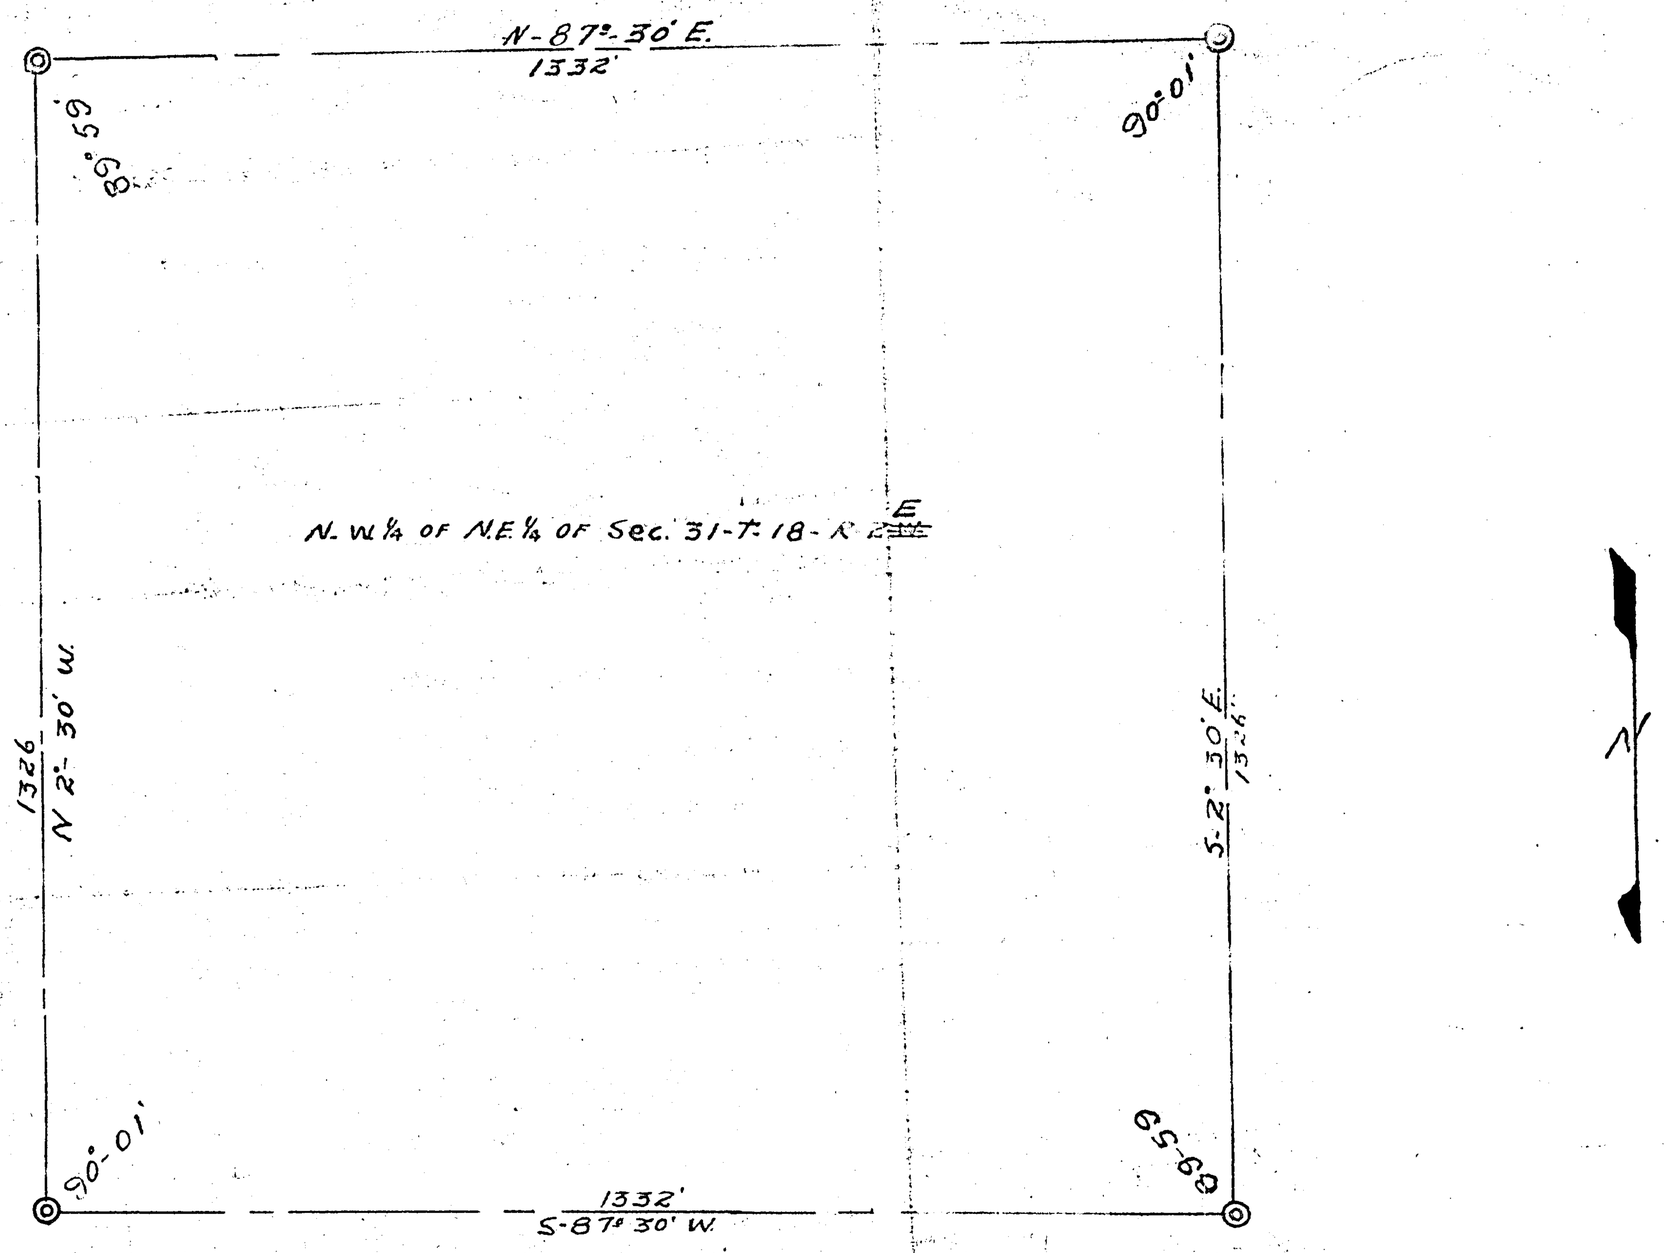

I, T.J. Sanders, Do Hereby Certify That This Is The Correct Map Of The Plot Of Land Showing The NW. 1/4 Of NE 1/4 Of Section 31-18-2 ~~West~~ East.
Shelby Co. Alabama

T. J. Sanders. Engr.

Swron to an subscribed before me this 6th Day June 1926

Notary Public

Scale 1" = 200'