BOOK 3 PAGE 62
Filed 1 DEC. 1943

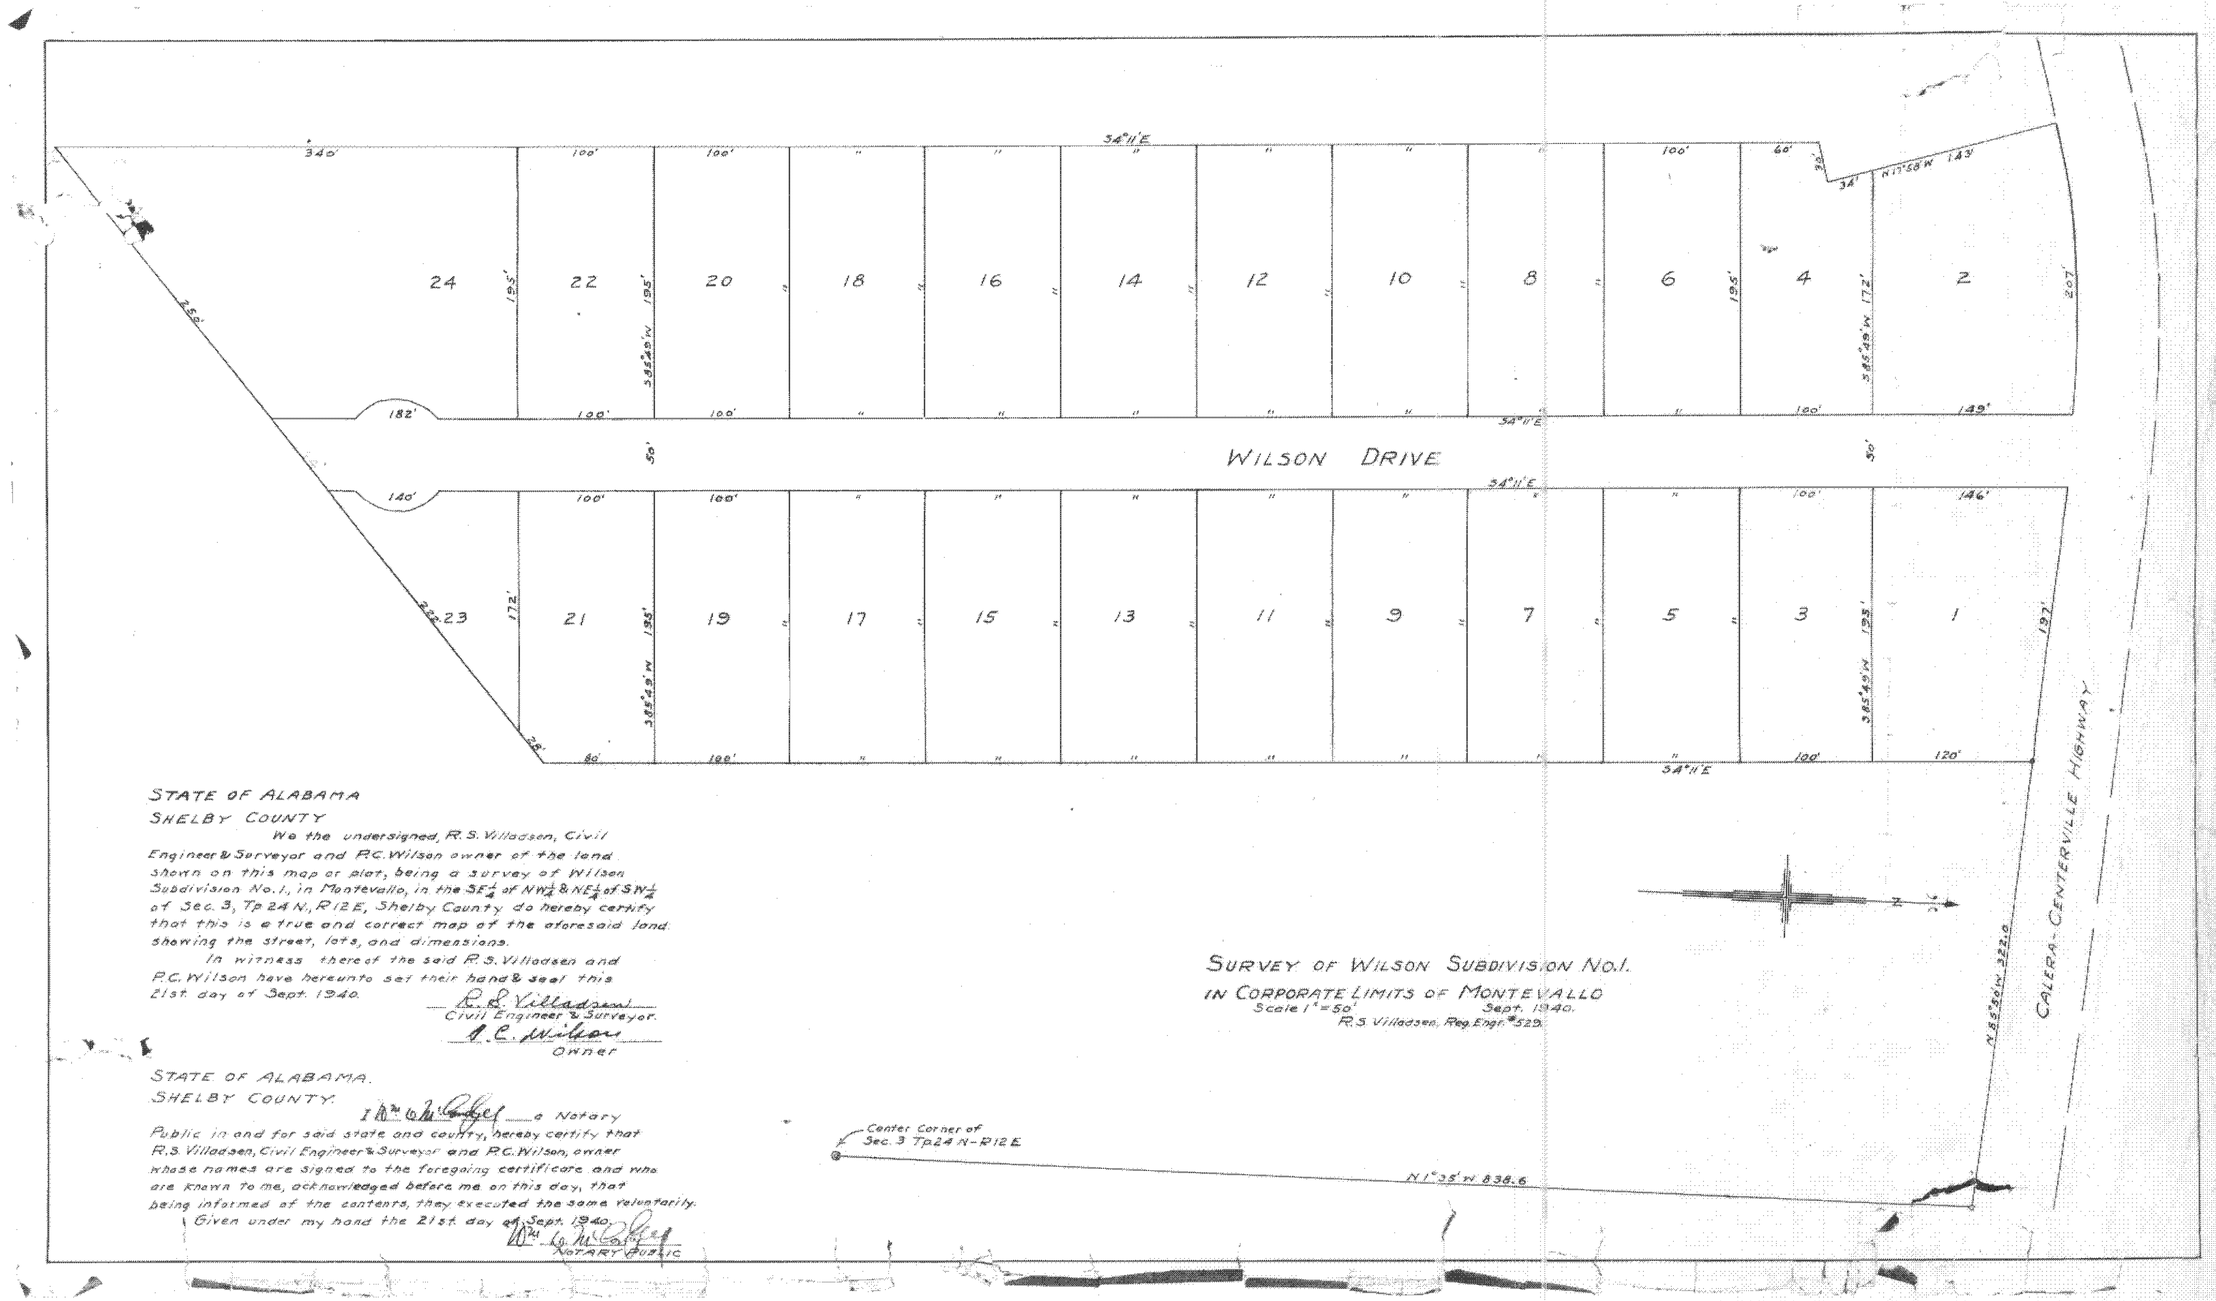

STATE OF ALABAMA
SHELBY COUNTY

We the undersigned, R.S. Villadsen, Civil Engineer & Surveyor and P.C. Wilson owner of the land shown on this map or plat, being a survey of Wilson Subdivision No. 1, in Montevallo, in the SE¼ of NW¼ & NE¼ of SW¼ of Sec. 3, Tp 24 N., R12E, Shelby County do hereby certify that this is a true and correct map of the aforesaid land showing the street, lots, and dimensions.

In witness thereof the said R.S. Villadsen and P.C. Wilson have hereunto set their hand & seal this 21st day of Sept. 1940.

R.S. Villadsen
Civil Engineer & Surveyor.

P.C. Wilson
Owner

STATE OF ALABAMA.
SHELBY COUNTY.

I [illegible], a Notary Public in and for said state and county, hereby certify that R.S. Villadsen, Civil Engineer & Surveyor and P.C. Wilson, owner whose names are signed to the foregoing certificate and who are known to me, acknowledged before me on this day, that being informed of the contents, they executed the same voluntarily.

Given under my hand the 21st day of Sept. 1940.

[illegible]
NOTARY PUBLIC

SURVEY OF WILSON SUBDIVISION NO.1.
IN CORPORATE LIMITS OF MONTEVALLO
Scale 1"=50'
Sept. 1940.
R.S. Villadsen, Reg. Engr. #523.