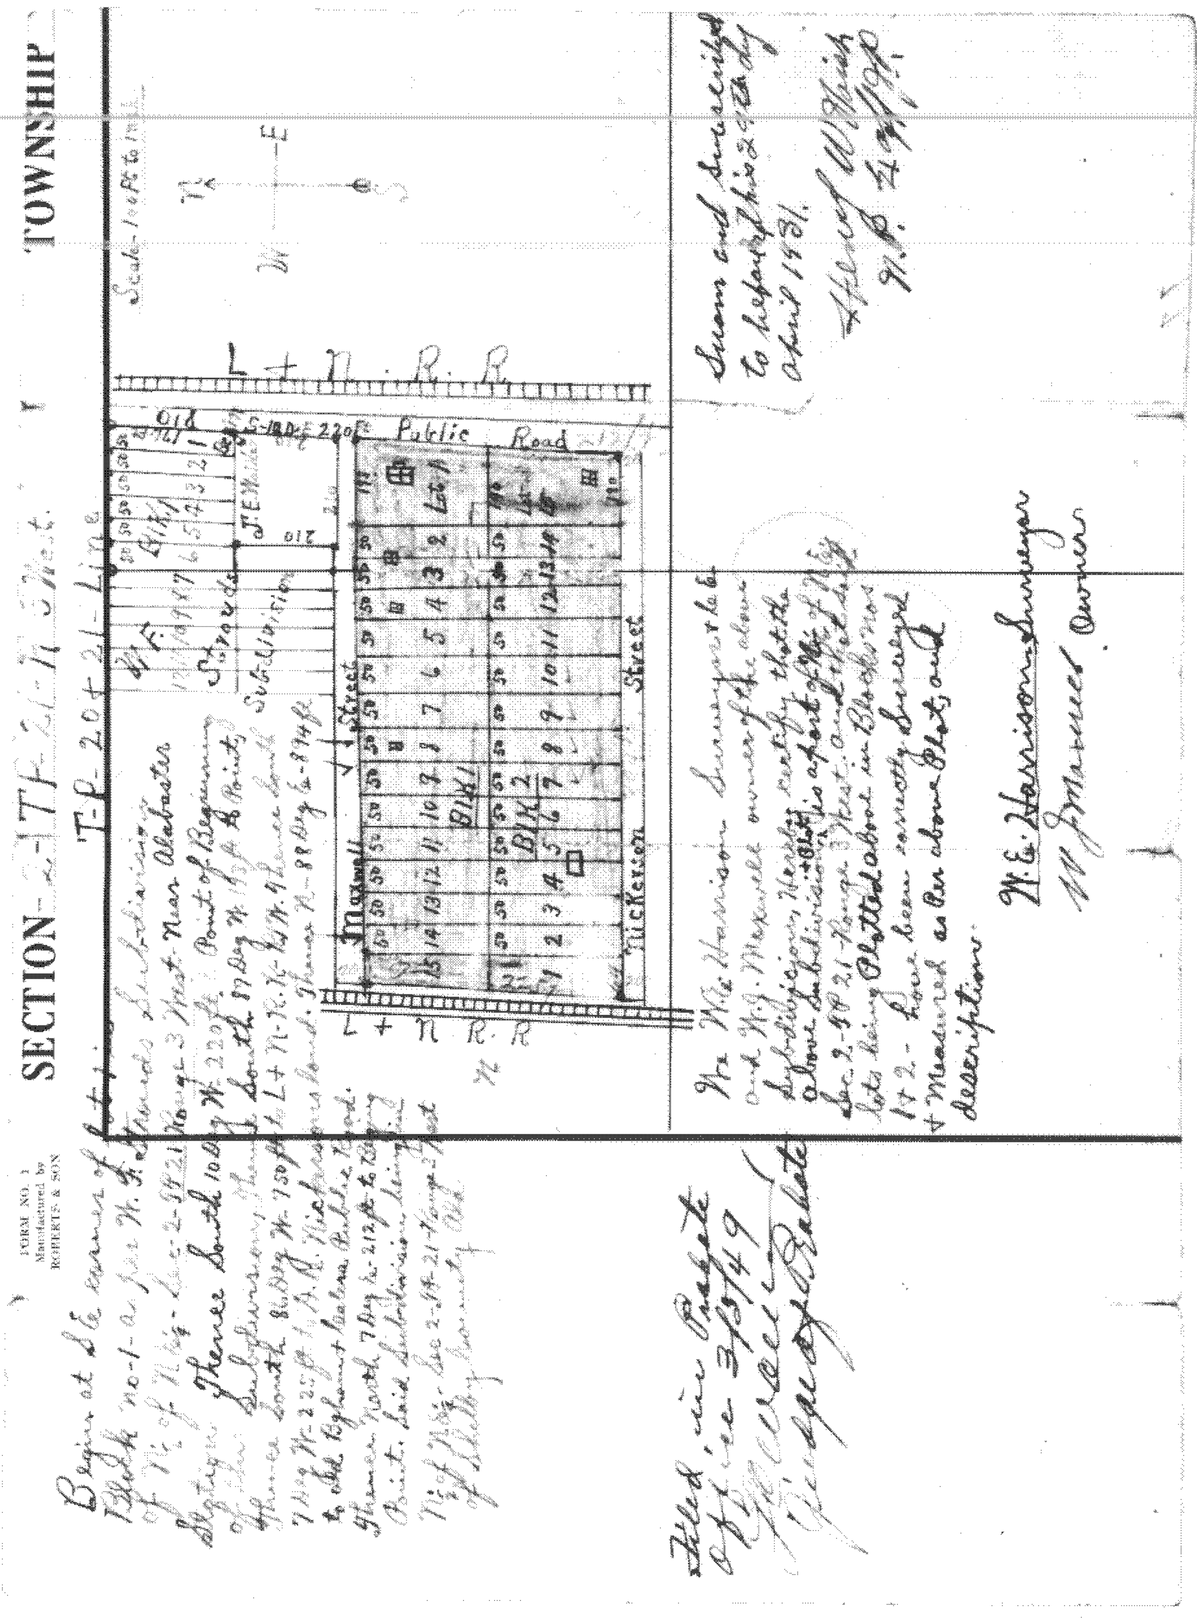

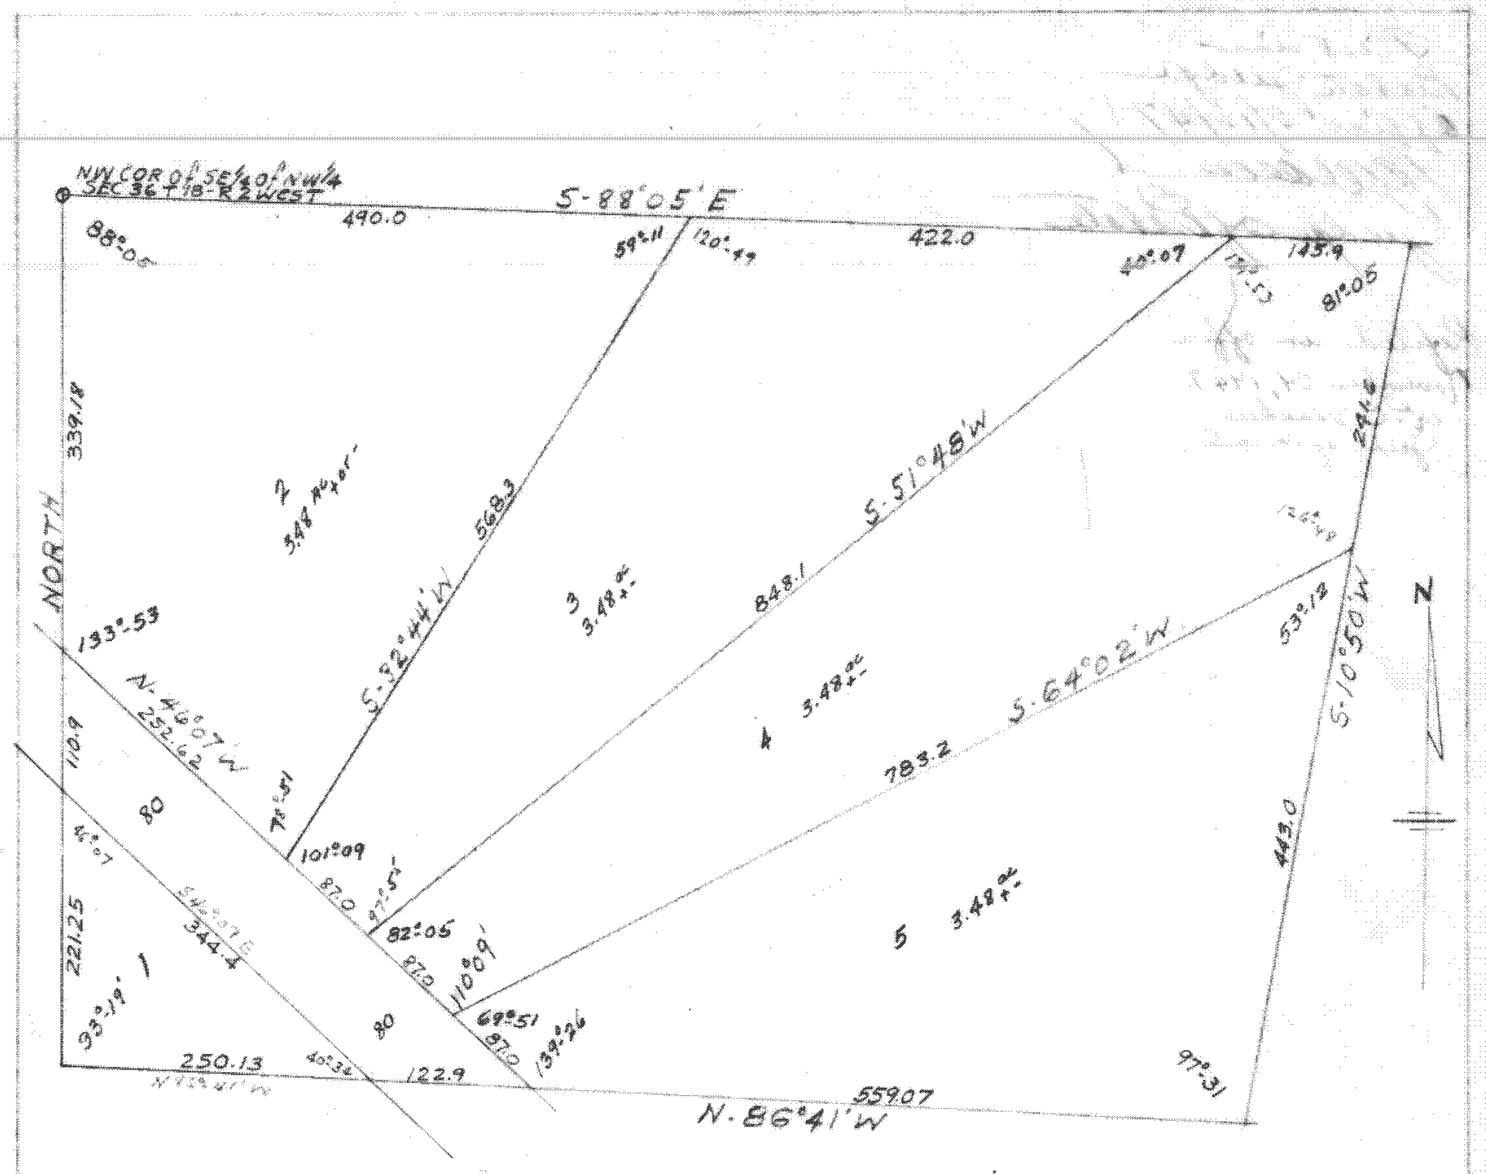

MRS. M. I. GLASS ESTATE
IN
SE¼ of NW¼ of Sec. 31, Tp. 18, Range 2 West

STATE OF ALABAMA
JEFFERSON COUNTY

April 28, 1947
Scale 1"-100'

I, Harlon B. Hyche, County Surveyor, and W. F. Glass administrator of M. I. Glass Estate do hereby certify this is a true and correct plat of a survey made by Harlon B. Hyche in SE¼ of NW¼ of Sec. 31, Tp. 18, Range 2 West.

Harlon B. Hyche.
County Surveyor L.S. #308

W. F. Glass
As Adm's of the Estate of M.I. Glass

STATE OF ALABAMA
SHELBY COUNTY

I, Wales W. Wallace, Jr a notary public for the State at Large, hereby certify that W. F. Glass, whose name as administrator of the estate of M. I. Glass, is signed to the foregoing map or plat and who is known to me, acknowledged before me on this day that being informed of the contents of the map, he, in his capacity as such administrator executed the same voluntary on the date that the same bears date.

Given under my hand this the 13th day of November, 1947.

Wales W. Wallace Jr
Notary Public