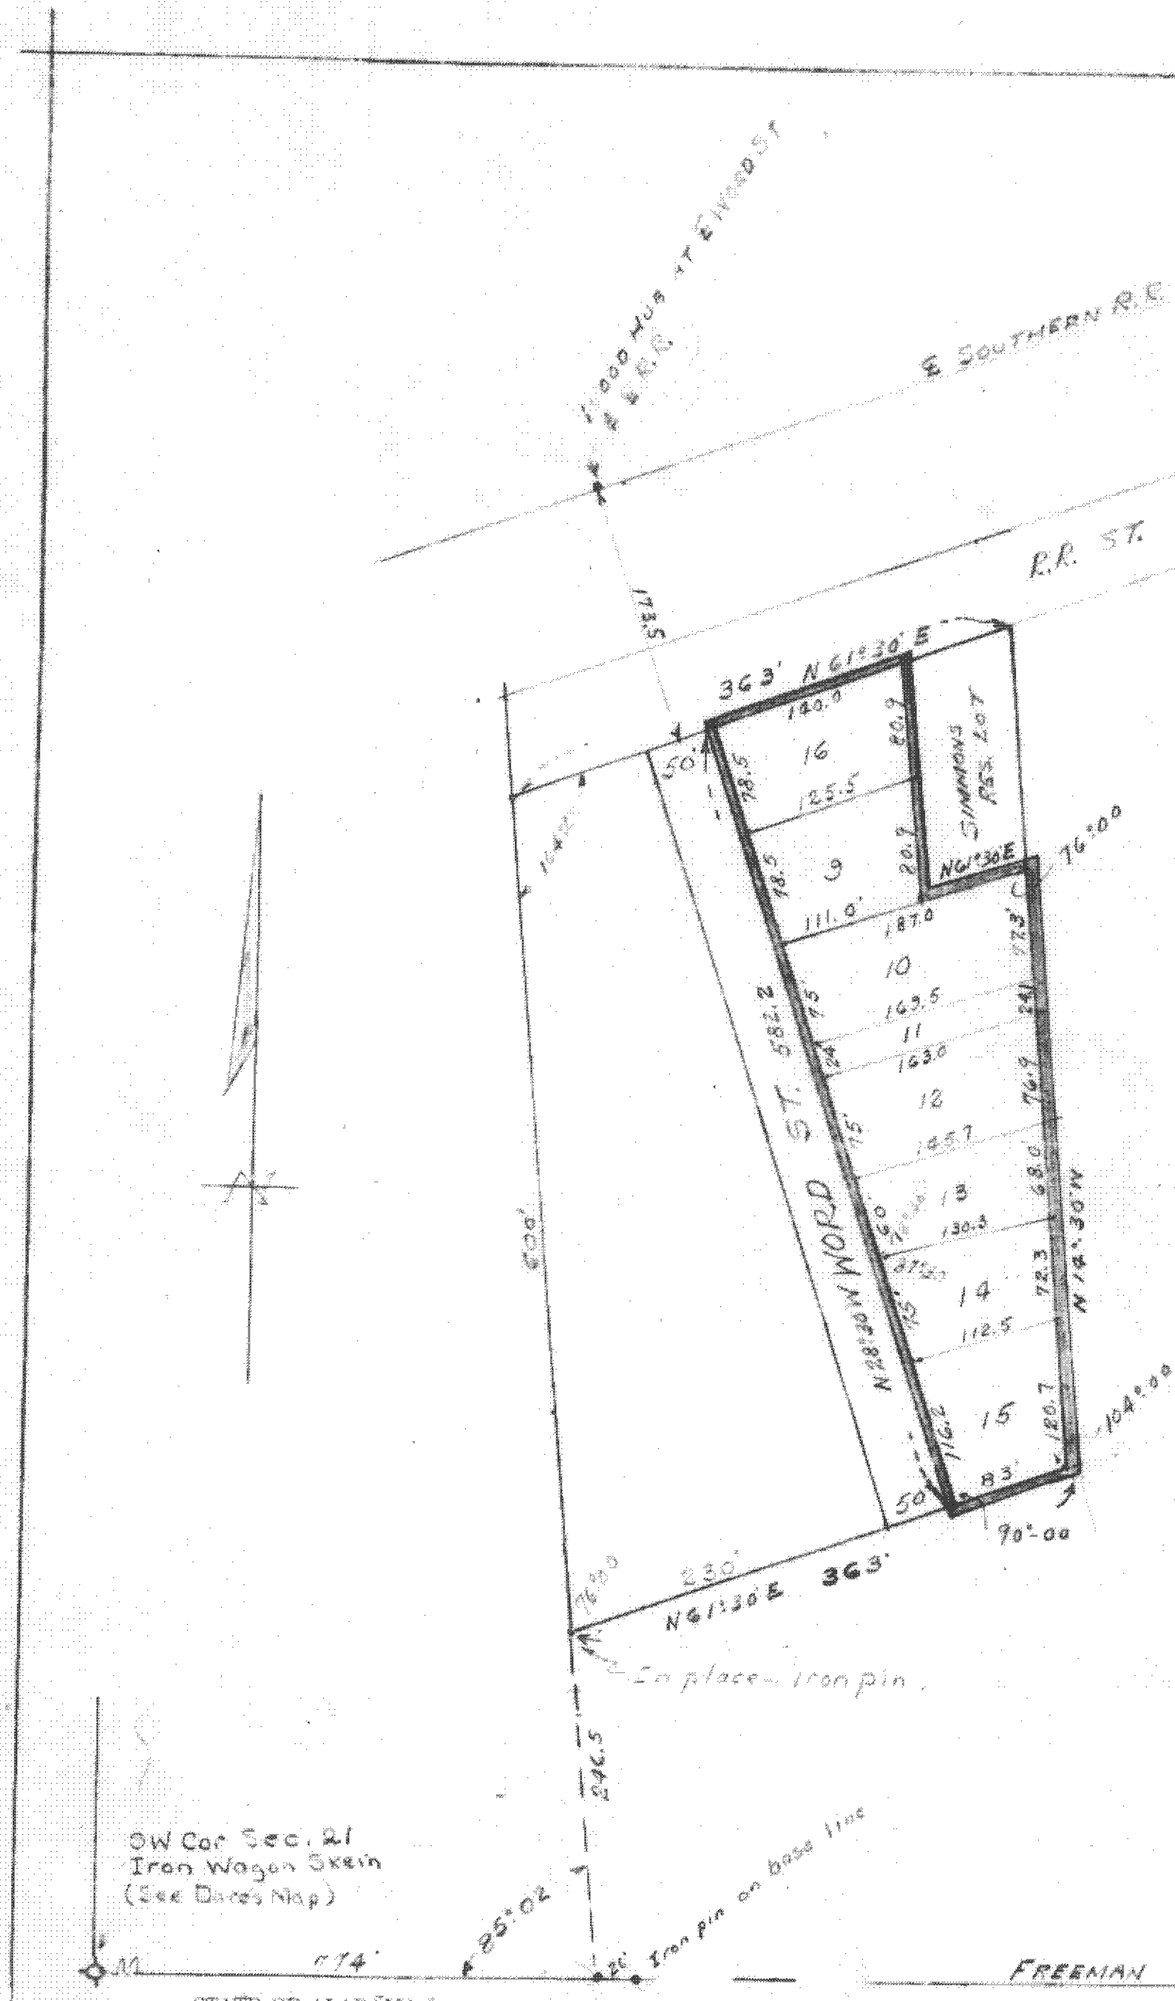

ENGINEER'S CERTIFICATE
STATE OF ALABAMA
COUNTY OF SHELBY

This is to certify that this is a true and correct plat of my survey of the property shown herein a part of Word's Survey, Town of Calera, Ala.

R. L. Walker
C.E. & L.S. #998
Feb-19-1950

OWNER'S CERTIFICATE

This is to certify that we, the undersigned, are the owners of the property shown herein that we have caused the same to be surveyed, and that we hereby approve and adopt this plat thereof.

A. B. Baxley

Arthur G. Peters

Sworn to and subscribed before me this 4 day of May 1950

Notary Public

NOTE:
Wood stakes at all lot Corners.

STATE OF ALABAMA }
SHELBY COUNTY }

I, L. C. Walker, Judge of Probate hereby certify that the within Map was filed in this office for record the 15 day of Sept 1950 at 1 o'clock P.M. and recorded in Map Record ... page ... and examined ... and the Mortgage Tax of $ ... Deed Tax of $ ... has been paid.

L. C. Walker
Judge of Probate

Fee $ ...

BAXLEY'S RESURVEY
OF THE EASTERN BLOCK OF
WORD'S ADDITION, CALERA,
ALA.

Book 3 Page 80
Filed 15 Sept 1950