SECTOR ONE
OF RESURVEY OF GEORGE'S SUBDIVISION

OF KEYSTONE
IN SHELBY COUNTY, ALABAMA

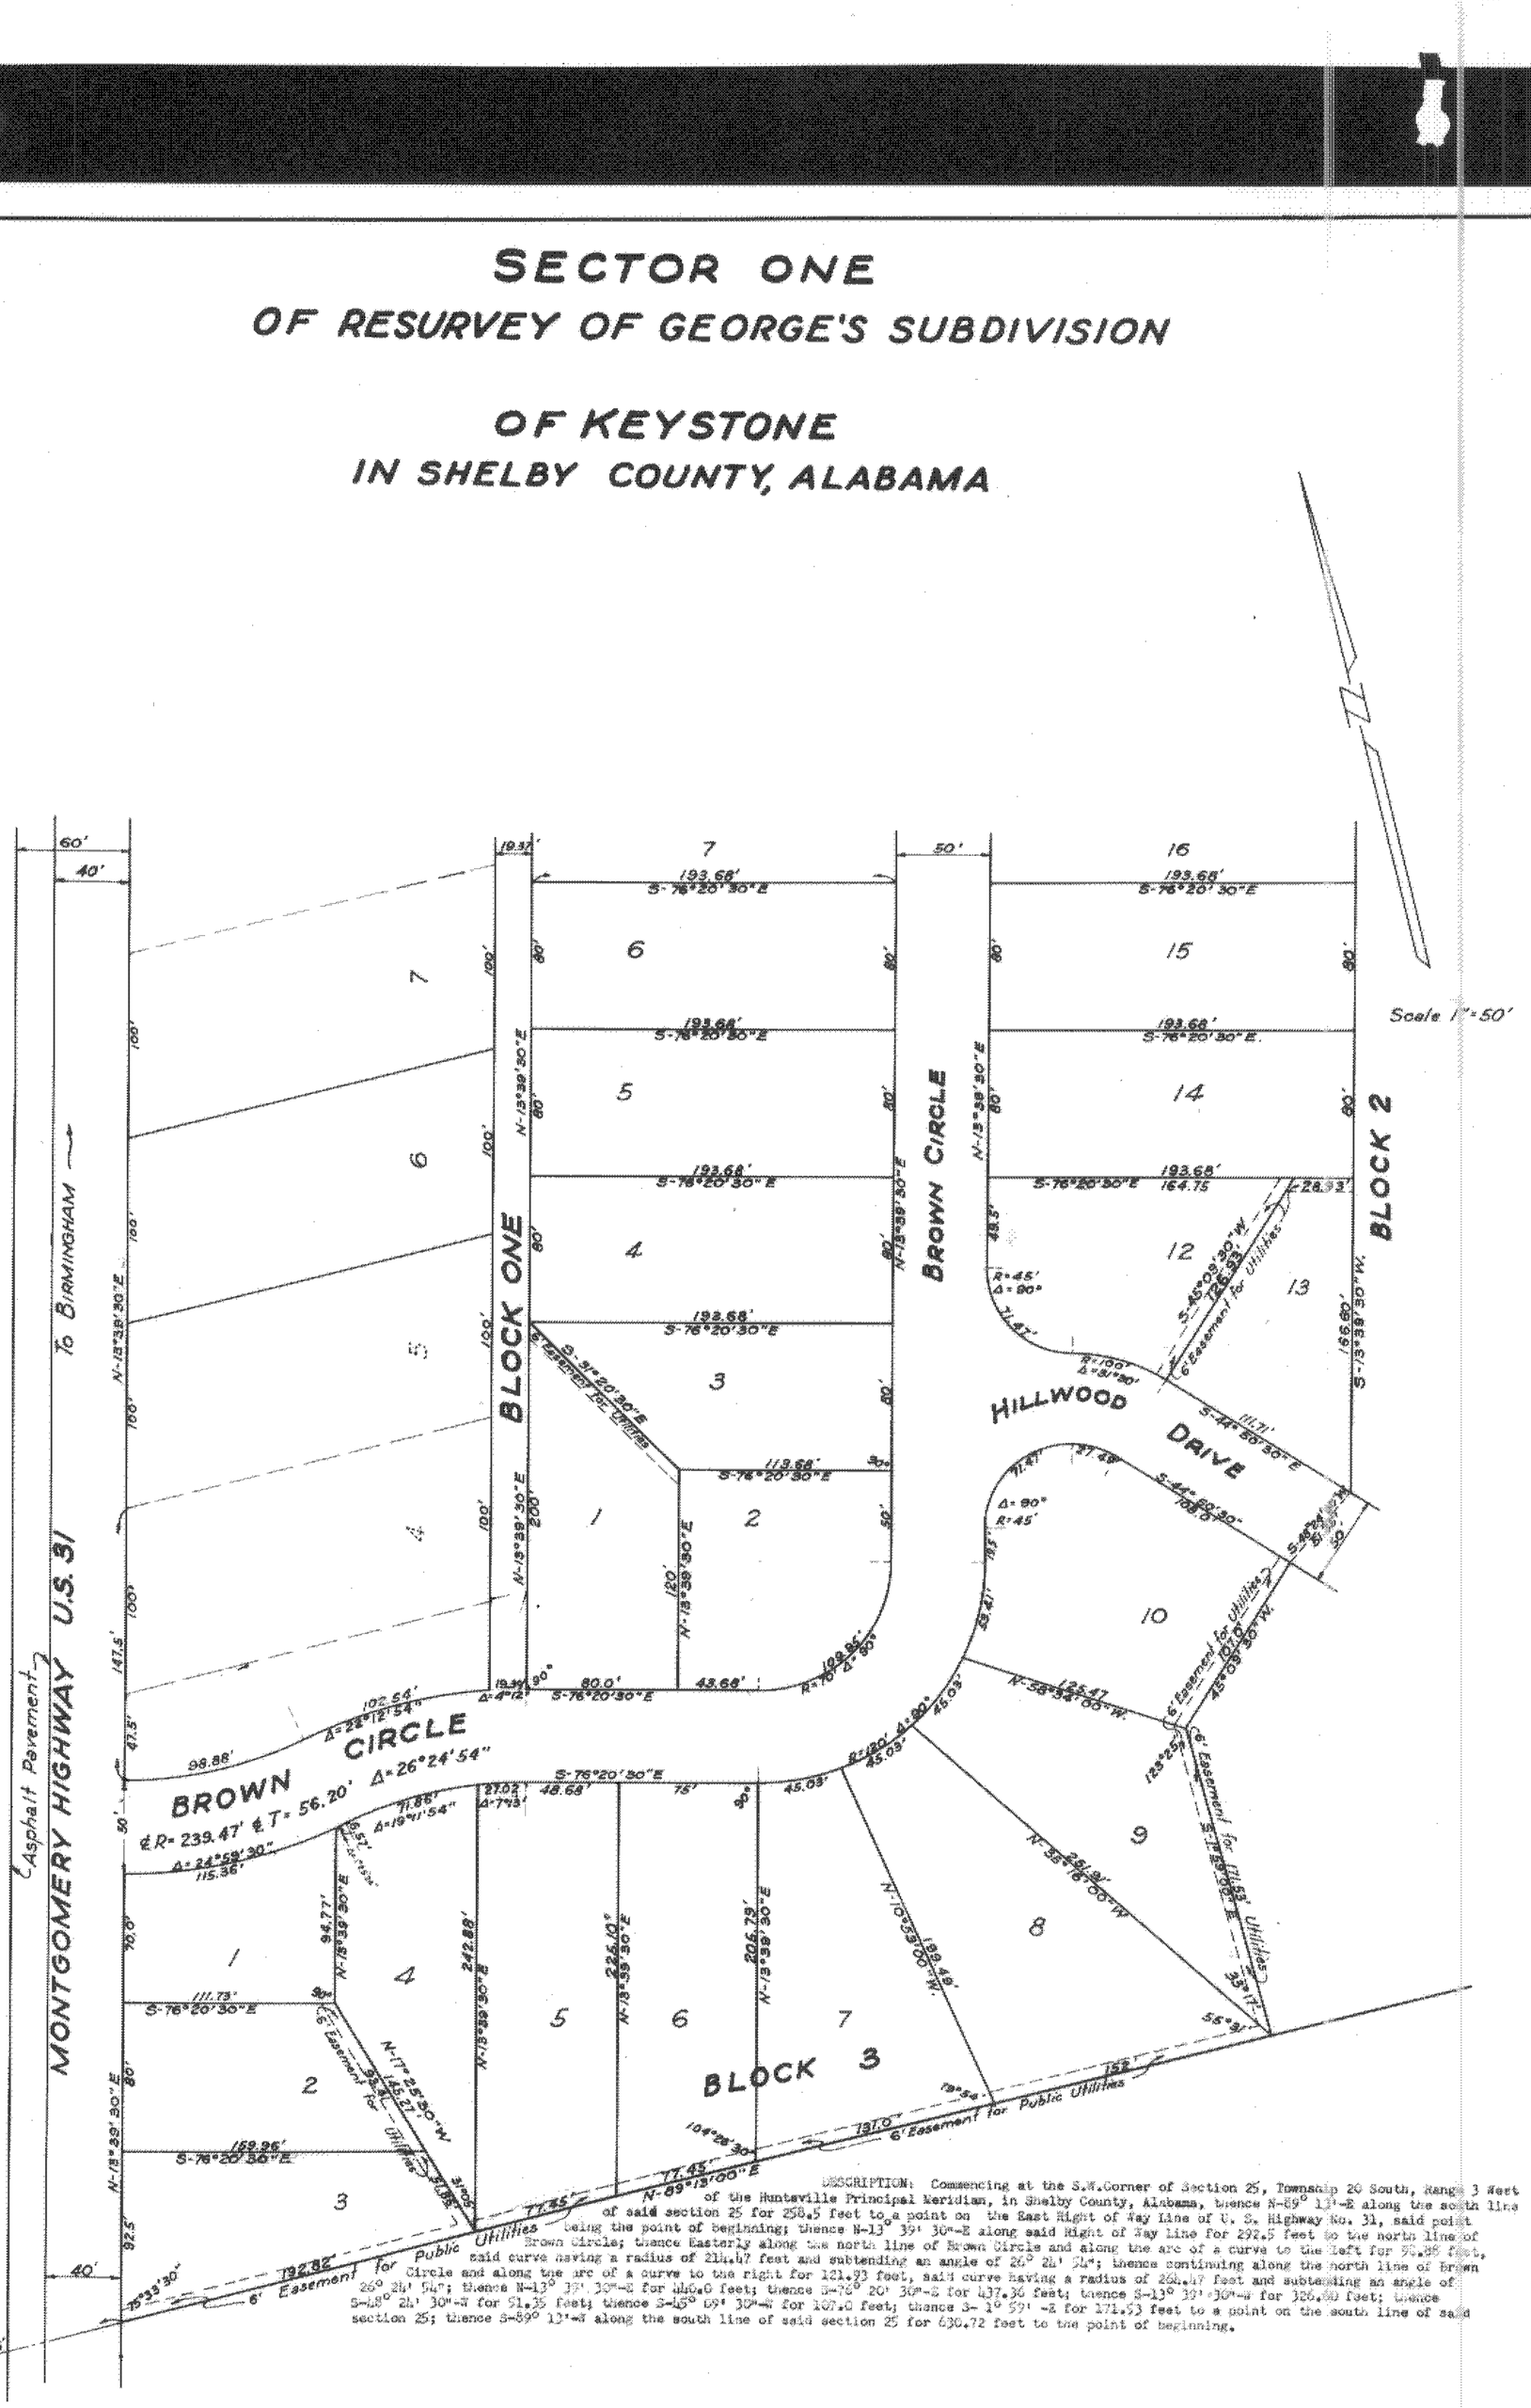

DESCRIPTION: Commencing at the S.W.Corner of Section 25, Township 20 South, Range 3 West of the Huntsville Principal Meridian, in Shelby County, Alabama, thence N-89° 13'-E along the south line of said section 25 for 258.5 feet to a point on the East Right of Way Line of U. S. Highway No. 31, said point being the point of beginning; thence N-13° 39' 30"-E along said Right of Way line for 292.5 feet to the north line of Brown Circle; thence Easterly along the north line of Brown Circle and along the arc of a curve to the left for 98.88 feet, said curve having a radius of 214.47 feet and subtending an angle of 26° 24' 54"; thence continuing along the north line of Brown Circle and along the arc of a curve to the right for 121.93 feet, said curve having a radius of 268.47 feet and subtending an angle of 26° 24' 54"; thence N-13° 39' 30"-E for 446.6 feet; thence S-76° 20' 30"-E for 437.36 feet; thence S-13° 39' 30"-W for 326.80 feet; thence S-18° 24' 30"-W for 51.35 feet; thence S-45° 09' 30"-W for 107.0 feet; thence S- 1° 59' -E for 171.53 feet to a point on the south line of said section 25; thence S-89° 13'-W along the south line of said section 25 for 630.72 feet to the point of beginning.

STATE OF ALABAMA
SHELBY COUNTY

We the undersigned, J.M.Keel, Surveyor and B.George and K.J.George owners do hereby certify that this is a true and correct map or plat of the property named above showing the streets, avenues, alleys or other public ways, giving the names and width of each street and avenue and the number and dimensions of each lot and block and showing the relation of the land so platted to the Government Survey of the SW¼ of Section 25, Township 20 South, Range 3 West of the Huntsville Principal Meridian, in Shelby County, Alabama.

IN WITNESS WHEREOF the said J.M.Keel, has set his hand and seal and B.George and K.J.George, owners have caused these presents to be executed in their behalf this 28 day of December 1950.

J. M. Keel, Registered Surveyor # 610

B. George

K.J. George

STATE OF ALABAMA
JEFFERSON COUNTY

I _____, a Notary Public in and for said County and State hereby certify that J.M.Keel whose name as surveyor and B.George and K.J. George, whose names as owners are signed to the foregoing certificate and who are known to me acknowledged before me on this date that being informed of the contents of the said certificate they executed the same volunterily as such officers and with full authority for and as an act of same.

Given under my hand and seal this 4 day of January 1950.

Notary Public

APPROVED BY: _____
County Engineer
Shelby County, Alabama.

Book 3 - Page 78
Filed 4 JAN 1951