MAP BOOK 3

PAGE 156

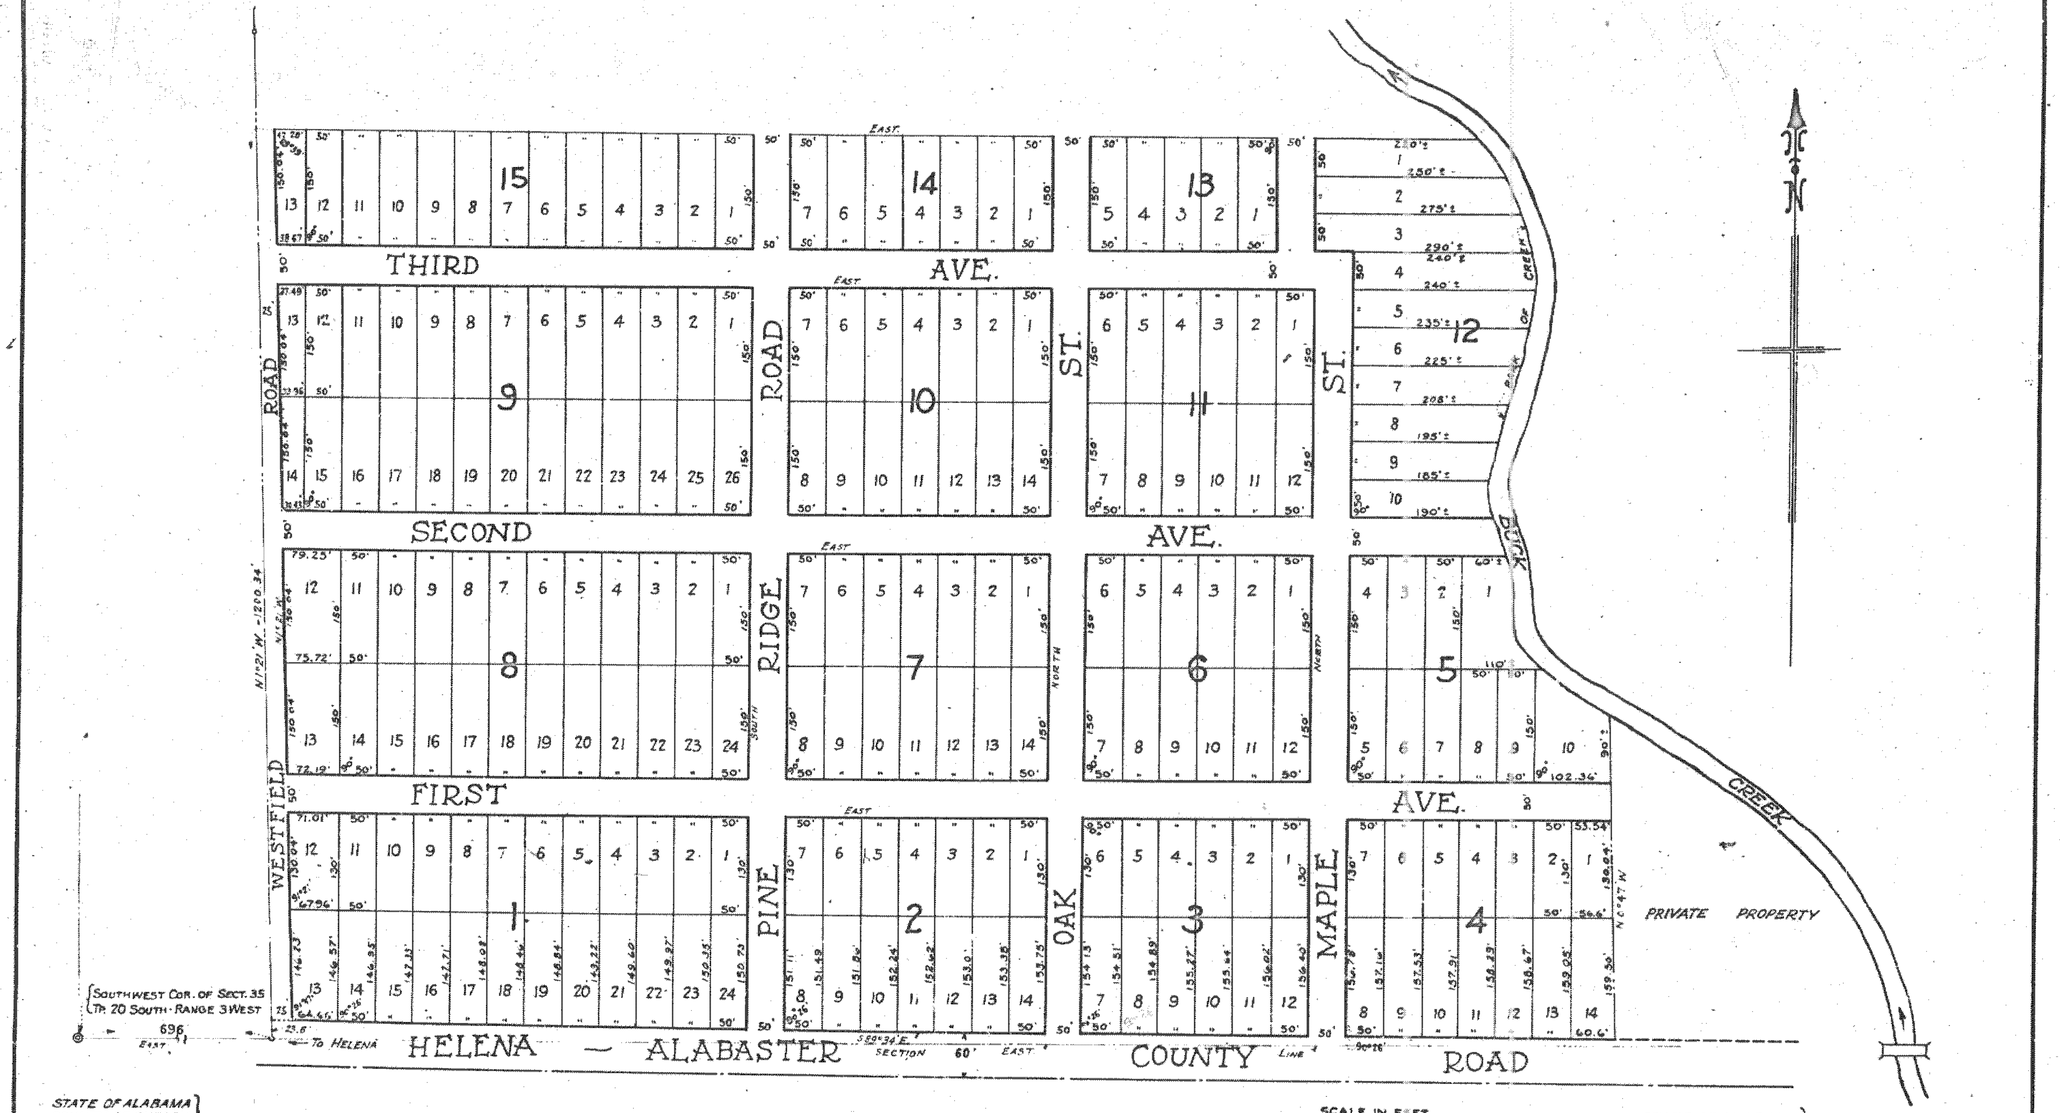

MAP OF ALABASTER GARDENS

BEING A SUBDIVISION OF PART OF

S½ OF SW¼ OF SECTION 35 - TP. 20 SOUTH - RANGE 3 WEST

SHELBY COUNTY, ALABAMA.

SCALE 1 INCH = 100 FT. FEB. 1954.

STATE OF ALABAMA
COUNTY OF SHELBY

We, the undersigned, H. W. Cannon, a Registered Surveyor, and Alabaster Lime Company, a partnership composed of George L. Scott, Sr, George L. Scott, Jr, and Albert L. Scott, as Owners, hereby certify that this is a true and correct plat or map, showing the name, length and width of each street, avenue or other public way, the number and dimension of each lot and block, and showing the relation of the land so platted to the Government survey of Section 35, Township 20 South, Range 3 West, Shelby County, Alabama.

WITNESS OUR HANDS, this the ___ day of _____ 1954

Registration #377

Alabaster Lime Company, a Partnership
By _____
_____ } Owners

STATE OF ALABAMA
COUNTY OF SHELBY

I, _____, a Notary Public, in and for said County in said State, hereby certify that George L. Scott, Sr, George L. Scott, Jr, and Albert L. Scott, whose names as owners of Alabaster Lime Company, a partnership are signed to the foregoing certificate and who are known to me, acknowledged before me on this day that being informed of the contents of said certificate, they, as such owners, and with full authority, executed the same voluntarily on the day the same bears date.

GIVEN UNDER MY HAND, this the ___ day of _____ 1954

_____
Notary Public