1957021600000020 1/1 $.00
Shelby Cnty Judge of Probate, AL
02/16/1957 12:00:00AM FILED/CERT

Map Book 4
Page 8.

NORTH

Filed 3 April 1957

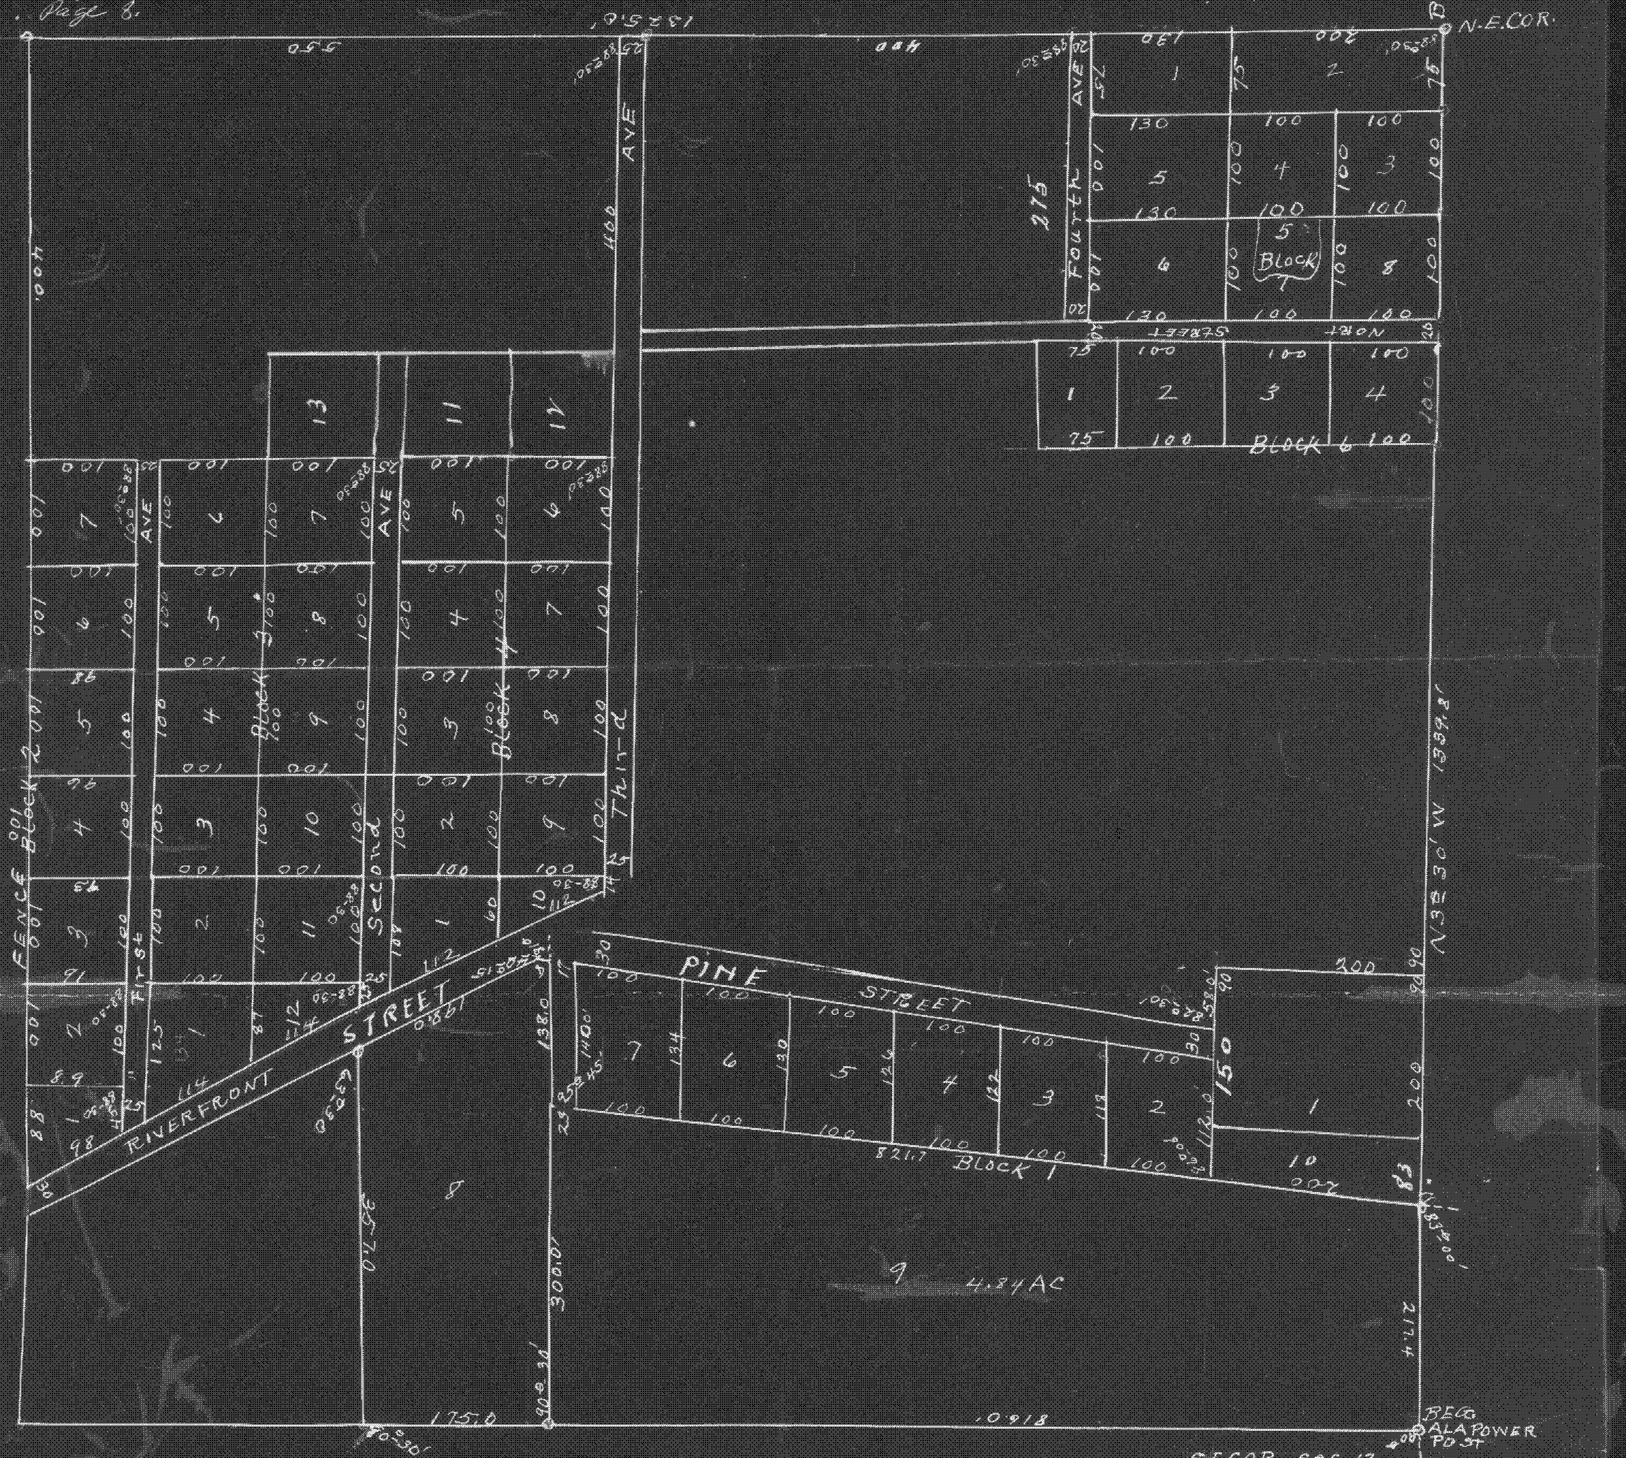

PINEGROVE CAMP

State of ALABAMA
Shelby County
I, J. R. McMillen, a Registered Land Surveyor, of Columbiana ALA., and A. Drennan OWNER, do hereby certify, that the above sub-Division Plat, is a true and correct map of survey made by J. R. McMillen L.S., of property shown on same on said map with dimensions of lots show thereon, together with streets and avenues as show thereon, that the same sub-Division is located in the SE¼ of SE¼ sec. 12 Tp 24 R 15 E. situated in SHELBY County, ALABAMA.
In witness thereof, we here unto set our hands this 16 day of Febuary 1957

J. R. McMillen
L.S. No. 4.19
A. Drennan
OWNER

STATE OF ALABAMA
SHELBY COUNTY
I — a Notary Public for said State and county, hereby, that J. R. McMILLEN L.S, and A. DRENNAN, owner, whose names are signed to the foregoing instruement, and who are known to me, acknowled-ged the same, before on this date, that being informed of the contents, they executed the same voluntarily, on the day the same bears date.
Given unto my hand this 16th day Febuary 1957.

E. B. Bristow
NOTARY PUBLIC