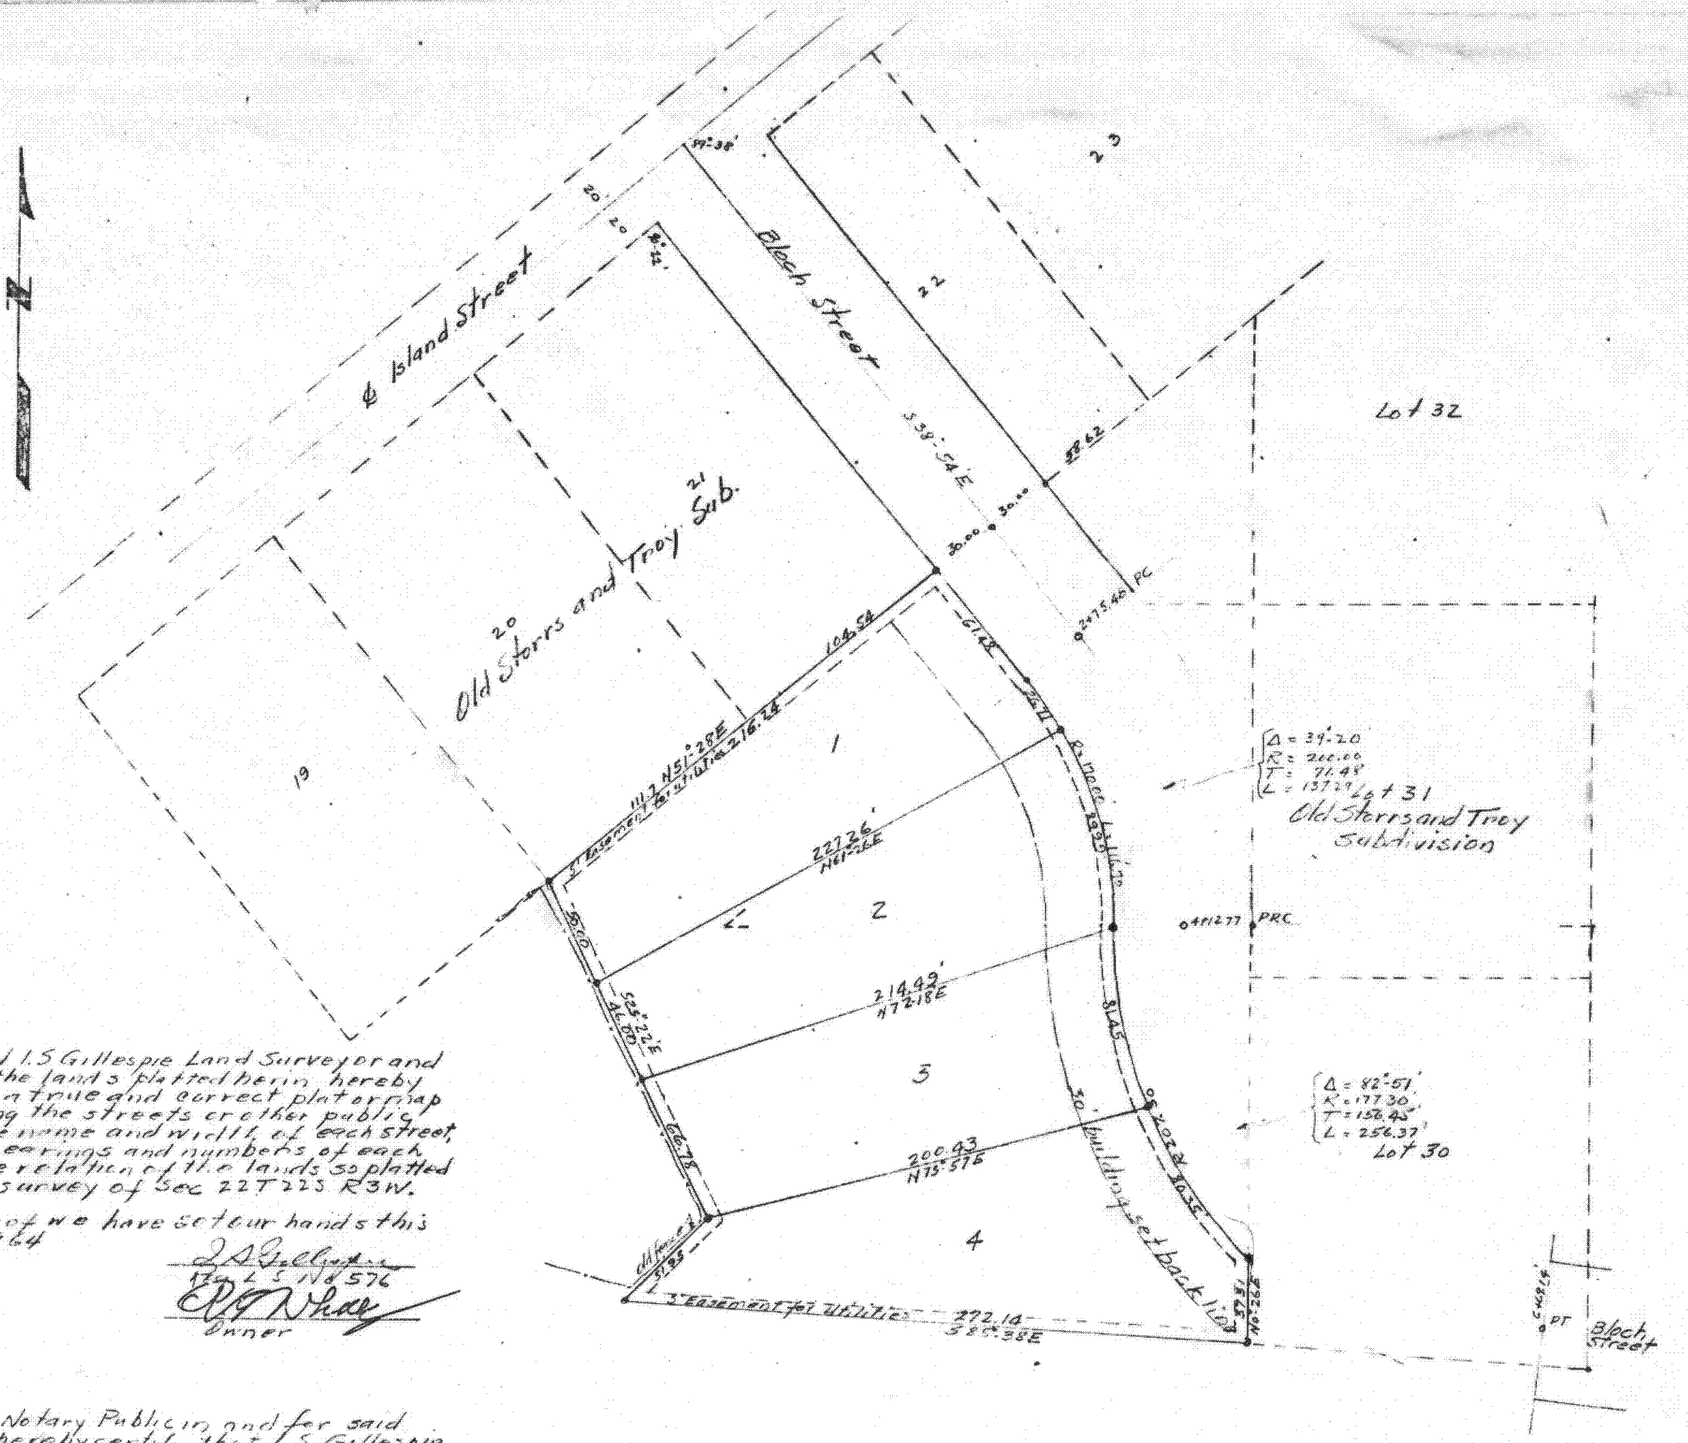

State of Alabama
Shelby County

We the undersigned I.S Gillespie Land Surveyor and RE Whaley, owner of the lands platted herein, hereby certify that this is a true and correct plat or map of said lands showing the streets or other public ways and giving the name and width of each street, the dimensions, bearings and numbers of each lot and showing the relation of the lands so platted to the Government survey of Sec 22 T 22 S R3W.

8th In witness whereof we have set our hands this day of June 1964

I S Gillespie
Reg L S No 576

RE Whaley
Owner

State of Alabama
Shelby County

I, Elsie L. Kendrick a Notary Public in and for said County and State, hereby certify that I S Gillespie and RE Whaley whose names are signed to the foregoing certificate and who are known to me, acknowledged before me that being informed of the contents of said certificate, they signed same voluntarily.

Given under my hand and seal this 8th day of June 1964

Elsie L. Kendrick
Notary Public

Approved: Clarke O. Nadar
Chairman, Planning and Zoning Commission
Town of Montevallo, Alabama

R Henderson
City Clerk, Town of Montevallo, Ala.

Date: 15th June, 1964

STATE OF ALABAMA SHELBY CO.
I CERTIFY THIS INSTRUMENT WAS FILED 1964 JUN 16 AM 8:
RECORDED IN ABOVE MISC. TAX
M.S.T. TAX HAS BEEN PD. ON THIS INSTRUMENT.
C. A. Dowdle
JUDGE OF PROBATE

Walnut Grove Subdivision
Located in SE¼ of SW¼ Sec. 22 T22S. R3W.
Montevallo, Shelby County Alabama.
Scale 1" = 40 ft. Survey and map by I. S. Gillespie
Jasper Ala. Reg. L.S. No. 576
RE Whaley Montevallo, Ala Sponsor.

Map Book X
Page 93

1964061800000030 1/1 $.00
Shelby Cnty Judge of Probate, AL
06/15/1964 12:00:00AM FILED/CERT