1964081800000070 1/1 $.00
Shelby Cnty Judge of Probate, AL
08/11/1964 12:00:00AM FILED/CERT

BOOK 232-296
REGIS. DEED BOOK 240 PG 80

BUTTE WOODS RANCH ADDITION TO
ALTADENA VALLEY

LOCATED IN THE N.W. 1/4 OF THE N.W. 1/4 OF SEC. 3, TP 19 S., R. 2 W., AND THE N.E. 1/4 OF THE N.E. 1/4, THE S.E. 1/4 OF THE N.E. 1/4 AND THE S.W. 1/4 OF THE N.E. 1/4 OF SEC. 4, TP. 19 S., R. 2 W.,

SHELBY COUNTY, ALABAMA

SCALE: 1"=100' — AUGUST 1964

REYNOLDS-WHITLEY & ASSOCIATES
CIVIL ENGINEERS & SURVEYORS

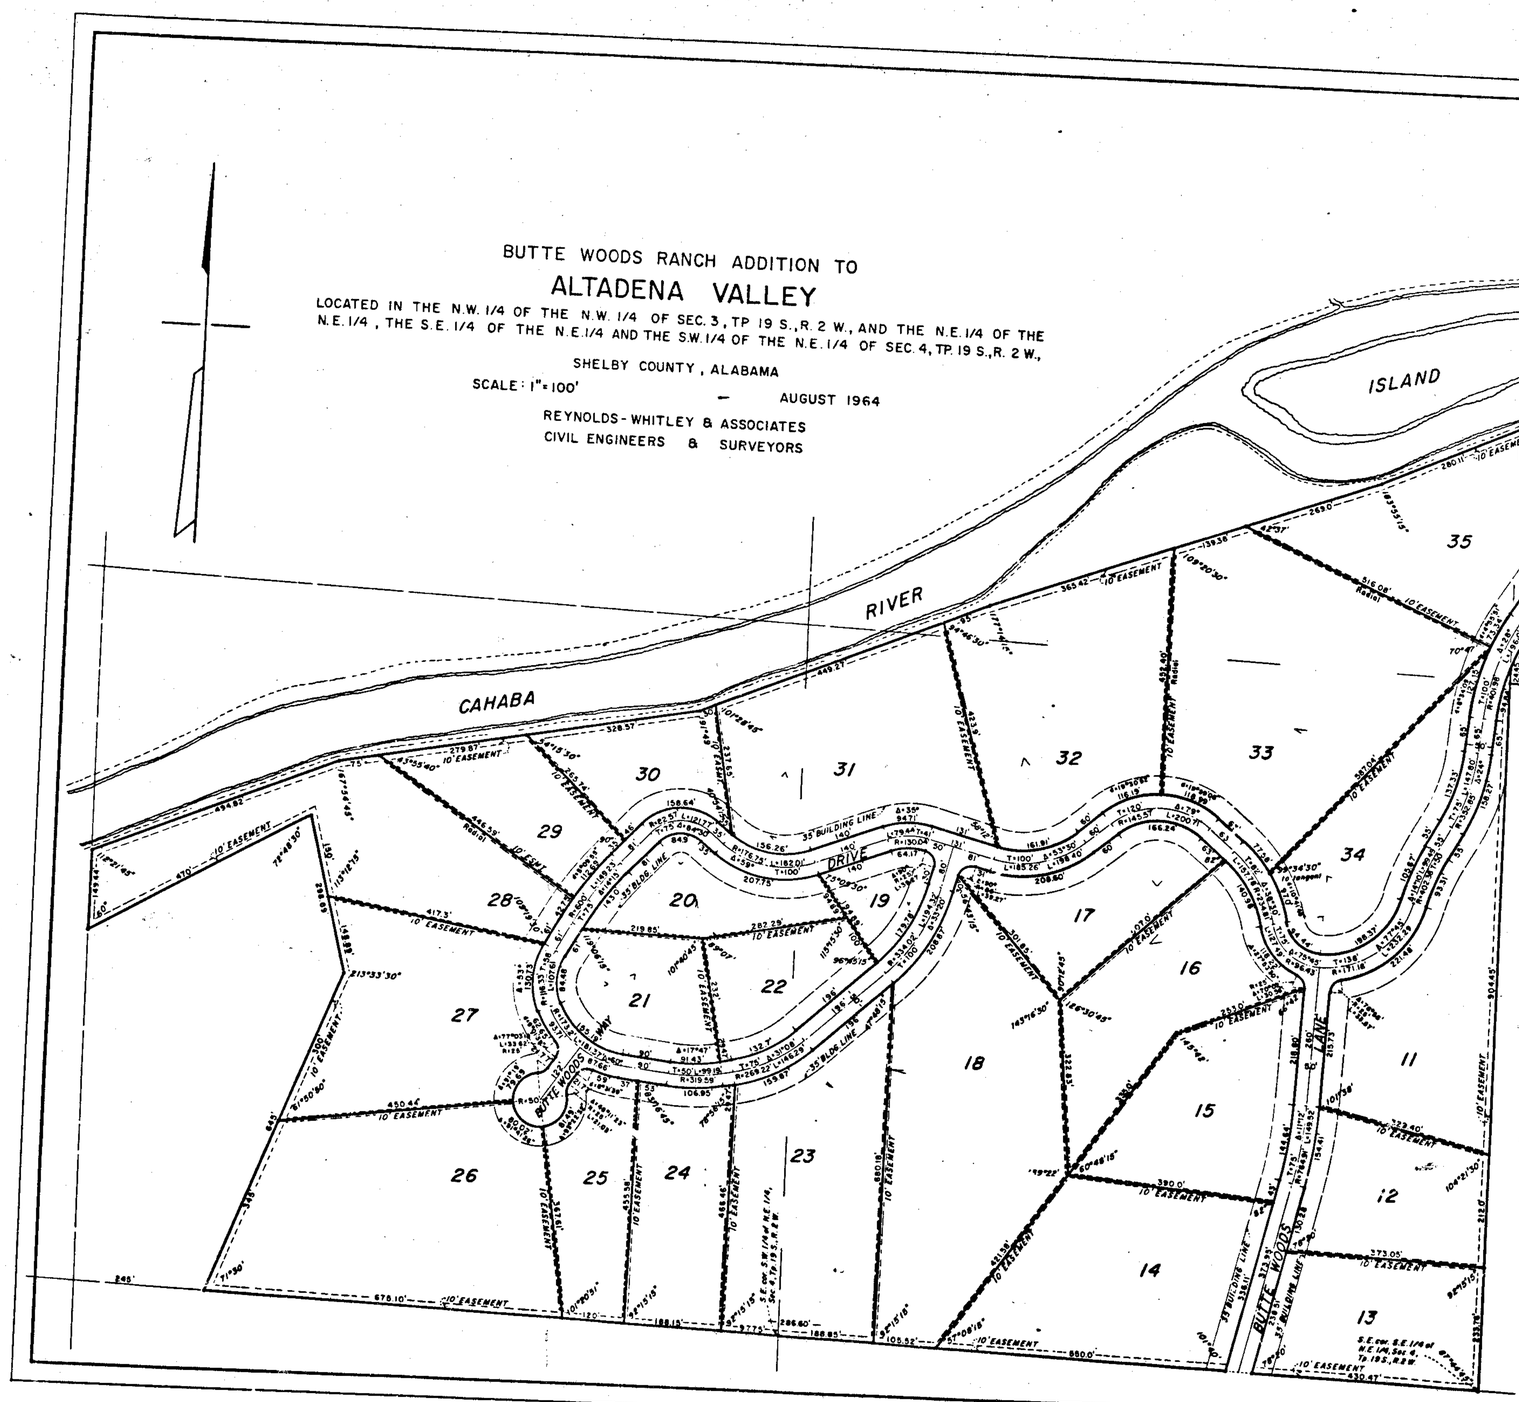

STATE OF ALABAMA
SHELBY COUNTY

WE, THE UNDERSIGNED, ALLEN WHITLEY, AS SURVEYOR AND SUBURBAN HOMES, INC., J.B STONE, ITS PRESIDENT, AND RALPH SANDERSON, ITS SECRETARY, AS OWNER, DO HEREBY CERTIFY THAT THIS IS A TRUE AND CORRECT MAP OR PLAT OF BUTTE WOODS ADDITION TO ALTADENA VALLEY, SHOWING THE NUMBER AND DIMENSION OF EACH LOT AND THE NAME AND WIDTH OF EACH ROAD OR OTHER PUBLIC WAY, AND GIVING THE RELATIONSHIP OF THE LANDS SO PLATTED TO THE GOVERNMENT SURVEY OF SECTIONS 3 AND 4, TOWNSHIP 19 SOUTH, RANGE 2 WEST IN SHELBY COUNTY, ALABAMA.

IN WITNESS WHEREOF WE HAVE HEREUNTO SET OUR HANDS THIS THE 1 ST DAY OF SEPTEMBER 1964.

OWNER: SUBURBAN HOMES, INC.

BY: J B STONE, PRESIDENT

ATTEST: RALPH SANDERSON, SECRETARY

SURVEYOR: ALLEN WHITLEY, REG. NO. 3943

STATE OF ALABAMA
SHELBY COUNTY

I, MARGARET SHARP, A NOTARY PUBLIC IN AND FOR SAID COUNTY AND STATE, DO HEREBY CERTIFY THAT ALLEN WHITLEY, WHOSE NAME IS SIGNED TO THE FOREGOING INSTRUMENT AS SURVEYOR, J.B STONE AND RALPH SANDERSON WHOSE NAMES ARE SIGNED TO THE SAME AS PRESIDENT AND SECRETARY OF SUBURBAN HOMES, INC., AND WHO ARE KNOWN TO ME, ACKNOWLEDGED BEFORE ME ON THIS DAY THAT AFTER HAVING BEEN DULY INFORMED OF THE CONTENTS OF SAID CERTIFICATE, THEY EXECUTED SAME VOLUNTARILY AS SUCH OFFICERS AND INDIVIDUALS WITH FULL AUTHORITY FOR AND AS THE ACT OF THE SAME.

GIVEN UNDER MY HAND AND SEAL THIS THE 1 ST DAY OF SEPTEMBER 1964.

MARGARET SHARP
NOTARY PUBLIC
My Commission Expires August 17, 1967

NOTE: *All easements shown on this map are for public utilities, sanitary sewers, storm ditches, and may be used for such purposes to serve property both within and without this subdivision.*

STATE OF ALA. SHELBY CO.
I CERTIFY THIS INSTRUMENT WAS FILED ON
RECORDED & R___ MTG. TAX
R___ DEED TAX HAS BEEN PD. ON THIS INSTRUMENT.
JUDGE OF PROBATE

MAP BOOK 5 PAGE 082
STATE OF ALA. SHELBY CO.
I CERTIFY THIS INSTRUMENT WAS FILED ON 7th September 1964 AT 8:45 AM
RECORDED & R___ MTG. TAX
R 2___ DEED TAX HAS BEEN PD. ON THIS INSTRUMENT.
JUDGE OF PROBATE