GORDON CROSS ESTATE
IN
section 14, Township
19, Range 2 West
Shelby County, Ala.
Scale 1" = 100', March 1966.
J.P. Hagler, Registered
Engineer and Surveyor
Reg. # 1316.

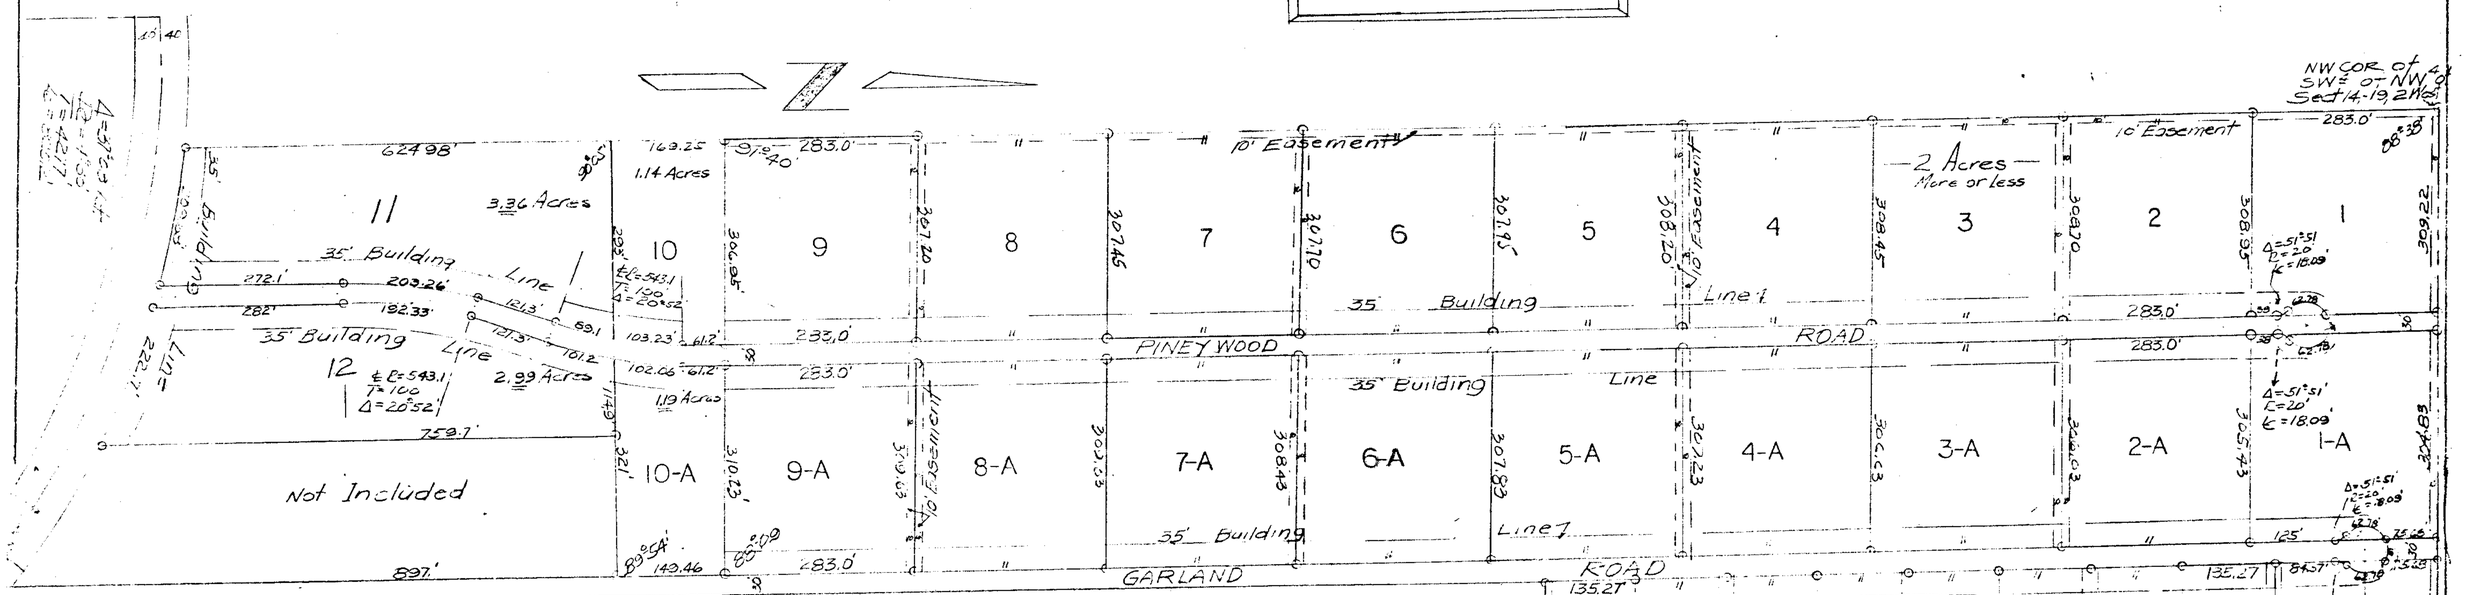

State of Alabama,
Shelby County

We, the undersigned J.P. Hagler, Civil Engineer and surveyor, and G.S. Cross, owner do hereby certify that the foregoing is a true and correct survey of the property shown on said map with the length and bearings of the boundaries of each lot and its number, together with the length, width, bearing, name of streets, avenues, alleys and other public ways shown thereon, that the same is a subdivision of lands located in Sect on 14, Township 19, Range 2 West, Shelby County, Alabama, and showing the relation of the lands so platted to the U.S. Government Survey.

This 21st day of March, 1966

John P. Hagler
Civil Engineer & Surveyor

G. S. Cross, Jr. & Thelma Cross
owner

Map Book 5
Page 15

STATE OF ALA. SHELBY CO.
I CERTIFY THIS INSTRUMENT
WAS FILED ON ...
RECORDED & $ ... INTL. TAX
& $ ... CONVEYANCE TAX
PD. CY T. ...
JUDGE OF PROBATE

State of Alabama,
Shelby County

I Bernice Cannon notary public in and for said State and county hereby certify that J.P. Hagler civil Engineer and surveyor and G.S. Cross, owner, whose names are signed to the foregoing instrument and who are known to me, acknowledged before me on this date that being informed of the contents of the instrument they executed the same voluntarily upon the date the same bears date

Given under my hand and seal this the 21st day of March, 1966.

Bernice Cannon
Notary Public

Release of Signature of G. S. Cross & Thelma A. Cross
this 9th day of May, 1966
Coden B. Gallaway
Notary Public

19660509000000010 1/1 $.00
Shelby Cnty Judge of Probate,AL
05/09/1966 12:00:00AM FILED/CERT

ROBERTS & SONS, INC.
PRINTERS — BOOKBINDERS — LITHOGRAPHERS BIRMINGHAM, ALABAMA
MICROFILMING AND MICRO-REPRODUCTIONS
PHONE 323-5123 P. O. BOX 1382