ROBERTS & SON, INC.
PRINTERS — BOOKBINDERS LITHOGRAPHERS MICROFILMING AND MICRO REPRODUCTIONS
PHONE 822-3123 P. O. BOX 1387 BIRMINGHAM, ALABAMA

FIRST SECTOR - CHEROKEE FOREST

SITUATED IN THE S.E. 1/4 OF SEC. 22 AND THE N.E. 1/4 OF SEC. 27,
TOWNSHIP 19 SOUTH, RANGE 2 WEST

SHELBY COUNTY, ALABAMA

GRAPHIC SCALE
0 50 100 200 300 400 500 600

SCALE: 1" = 100' APRIL 1966

REYNOLDS - WHITLEY & ASSOCIATES
CIVIL ENGINEERS & SURVEYORS

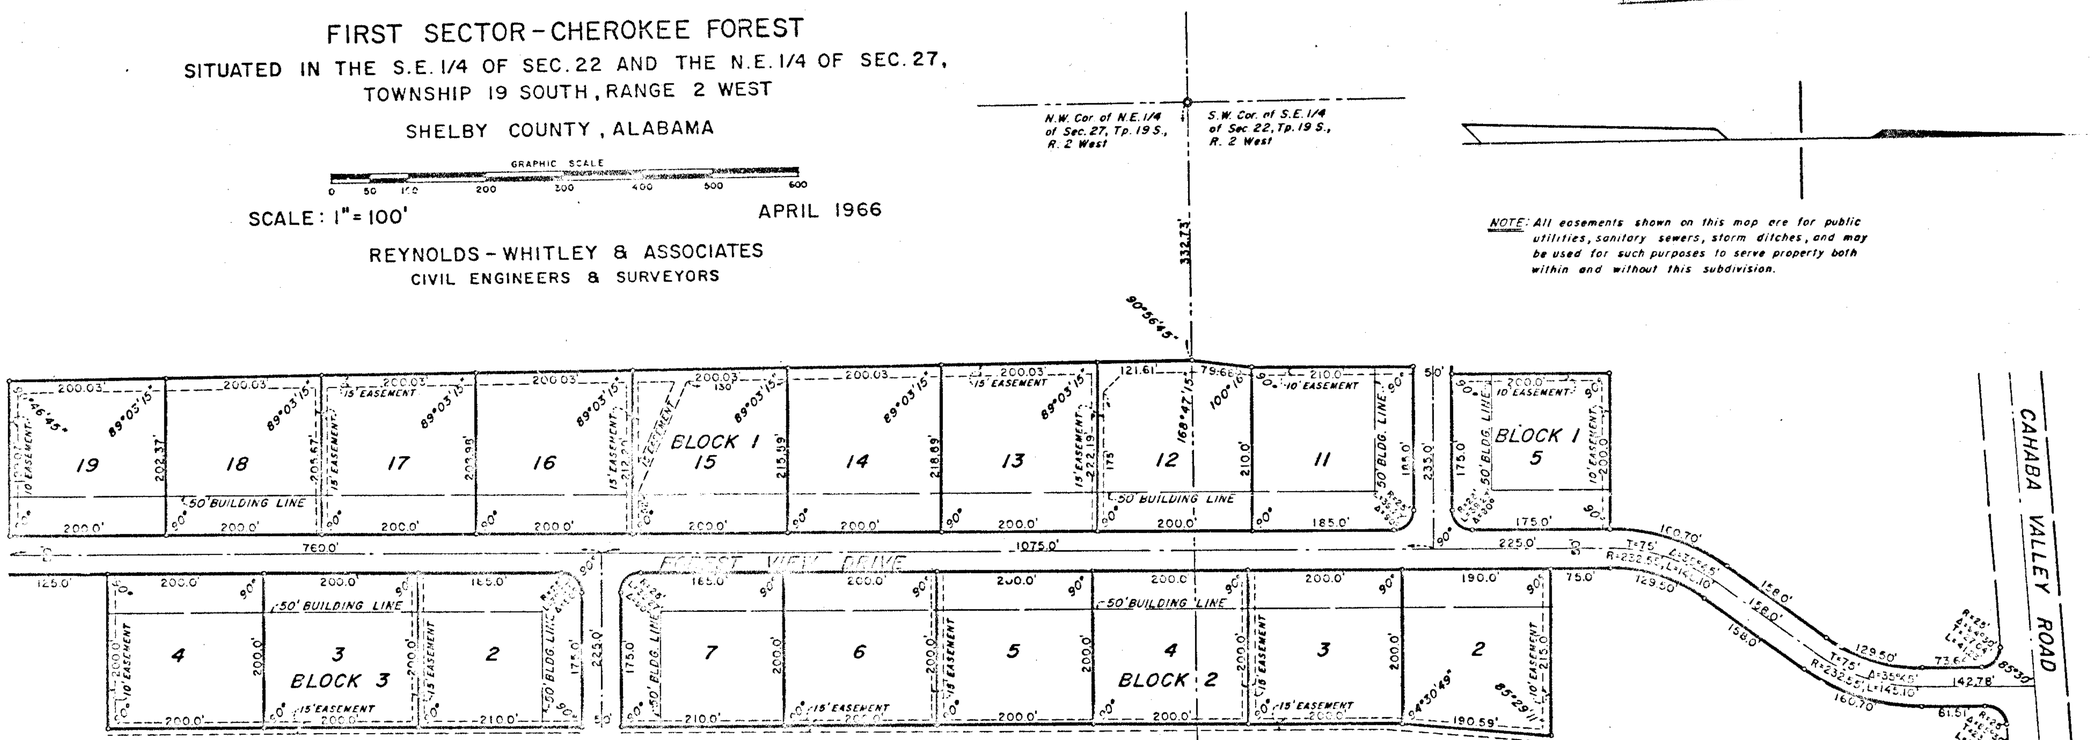

NOTE: All easements shown on this map are for public utilities, sanitary sewers, storm ditches, and may be used for such purposes to serve property both within and without this subdivision.

First Sector—Cherokee Forest and all lands shown therein are subject to the covenants, restrictions and conditions contained in that certain instrument executed by K & S Development Corporation, Inc. as Fixture Corporation, on the 11th day of June, 1966, and recorded in Deed Book page in the Probate Office of Shelby County, Alabama.

STATE OF ALABAMA
SHELBY COUNTY

WE THE UNDERSIGNED, MELVIN R. REYNOLDS, AS SURVEYOR, AND ROBERT F. SORRELL AND ALBERT KELLER, PRESIDENT AND SECRETARY-TREASURER, RESPECTIVELY, OF K. & S. DEVELOPMENT CORPORATION, AS OWNER, DO HEREBY CERTIFY THAT THIS IS A TRUE AND CORRECT MAP OR PLAT OF FIRST SECTOR CHEROKEE FOREST, SITUATED IN THE SOUTHEAST 1/4 OF SECTION 22 AND THE N.E. 1/4 OF SECTION 27, TOWNSHIP 19 SOUTH, RANGE 2 WEST, SHELBY COUNTY, ALABAMA, SHOWING THE NUMBER AND DIMENSIONS OF EACH LOT AND THE NAME AND WIDTH OF EACH ROAD OR OTHER PUBLIC WAY, AND GIVING THE RELATIONSHIP OF THE LANDS SO PLATTED TO THE GOVERNMENT SURVEY.

IN WITNESS WHEREOF WE HAVE HEREUNTO SET OUR HANDS THIS THE 11th DAY OF JUNE, 1966.

OWNER: K. & S. DEVELOPMENT CORPORATION

BY: Robert F. Sorrell
ROBERT F. SORRELL, PRESIDENT

ATTEST: Albert W. Keller
ALBERT KELLER, SECRETARY-TREASURER

SURVEYOR: Melvin R. Reynolds Jr.
MELVIN R. REYNOLDS, REG. NO. 2087

STATE OF ALABAMA
SHELBY COUNTY

I, MARTHA B. JOINER, A NOTARY PUBLIC IN AND FOR SAID COUNTY AND STATE DO HEREBY CERTIFY THAT MELVIN R. REYNOLDS, WHOSE NAME IS SIGNED TO THE FOREGOING CERTIFICATE AS SURVEYOR, AND ROBERT F. SORRELL AND ALBERT KELLER, PRESIDENT AND SECRETARY-TREASURER, RESPECTIVELY OF K. & S. DEVELOPMENT CORPORATION, WHOSE NAMES ARE SIGNED TO THE SAME AS OWNER, AND WHO ARE KNOWN TO ME, ACKNOWLEDGED BEFORE ME ON THIS DATE, THAT AFTER HAVING BEEN DULY INFORMED OF THE CONTENTS OF SAID CERTIFICATE, THEY EXECUTED SAME VOLUNTARILY AS SUCH INDIVIDUALS AND/OR OFFICERS WITH FULL AUTHORITY FOR AND AS THE ACT OF THE SAME.

GIVEN UNDER MY HAND AND SEAL THIS THE 11TH DAY OF JUNE, 1966.

Martha B. Joiner
NOTARY PUBLIC

STATE OF ALA. SHELBY CO.
I CERTIFY THIS INSTRUMENT WAS FILED
RECORDED
TAX
PD.

1966061700030050 1/1 $.00
Shelby Cty Judge of Probate AL
06/17/1966 12:00:00AM FILED/CERT