ARMSTRONG ESTATES - FIRST SECTOR

SITUATED IN SEC. 23, T. 17S., R. 1E.
SHELBY COUNTY, ALABAMA
SCALE: 1" = 100' ; JULY, 1966
Robert G. Norrell Jr. # 3169
ROBERT G. NORRELL, JR. - ENGINEER & LAND SURVEYOR - ALA. REG. No. 3169

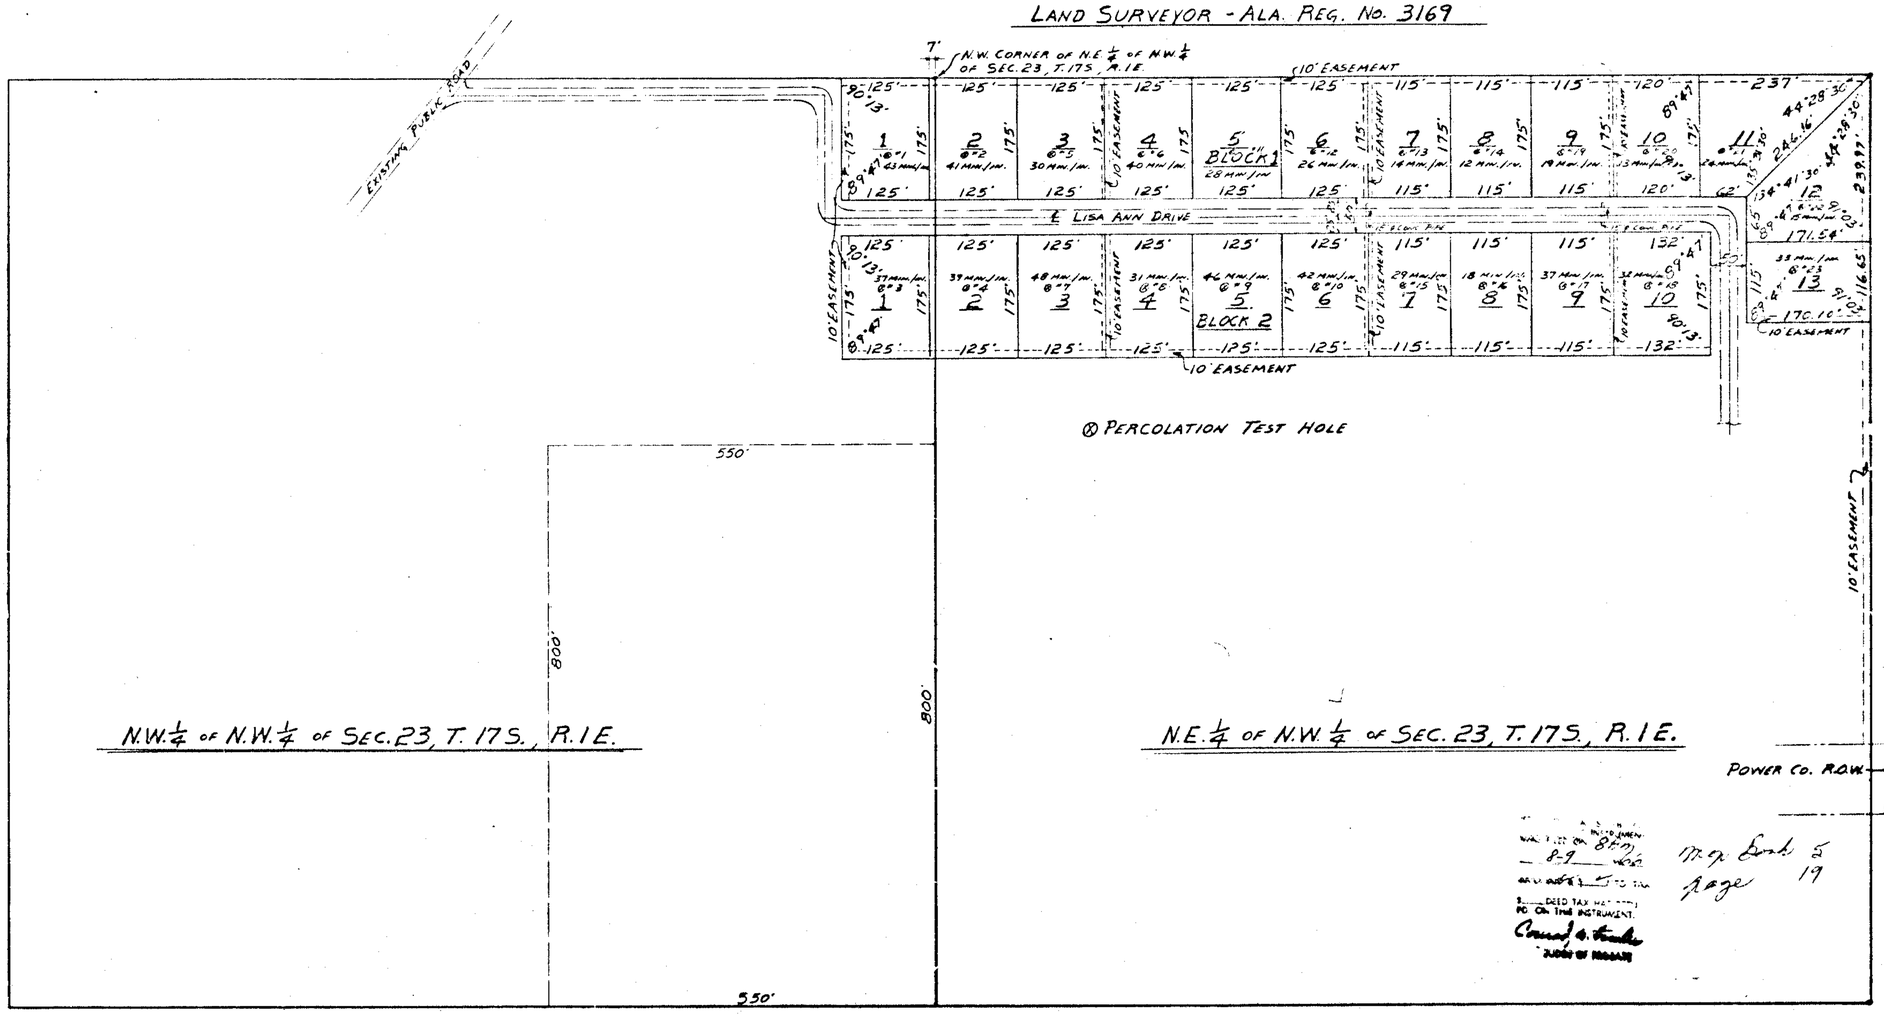

1966080800002070 1/1 $.00
Shelby Cnty Judge of Probate,AL
08/09/1966 12:00:00AM FILED/CERT

ROBERTS & SON, INC.
PRINTING — BOOKBINDING — LITHOGRAPHING
BIRMINGHAM, ALABAMA

Filed for record on 8th day of Aug. 1966
at 12 o'clock P.M. and recorded in Map Book 5 page 19
$ DEED TAX has been paid on this instrument.
Circuit Court Judge of Probate

19