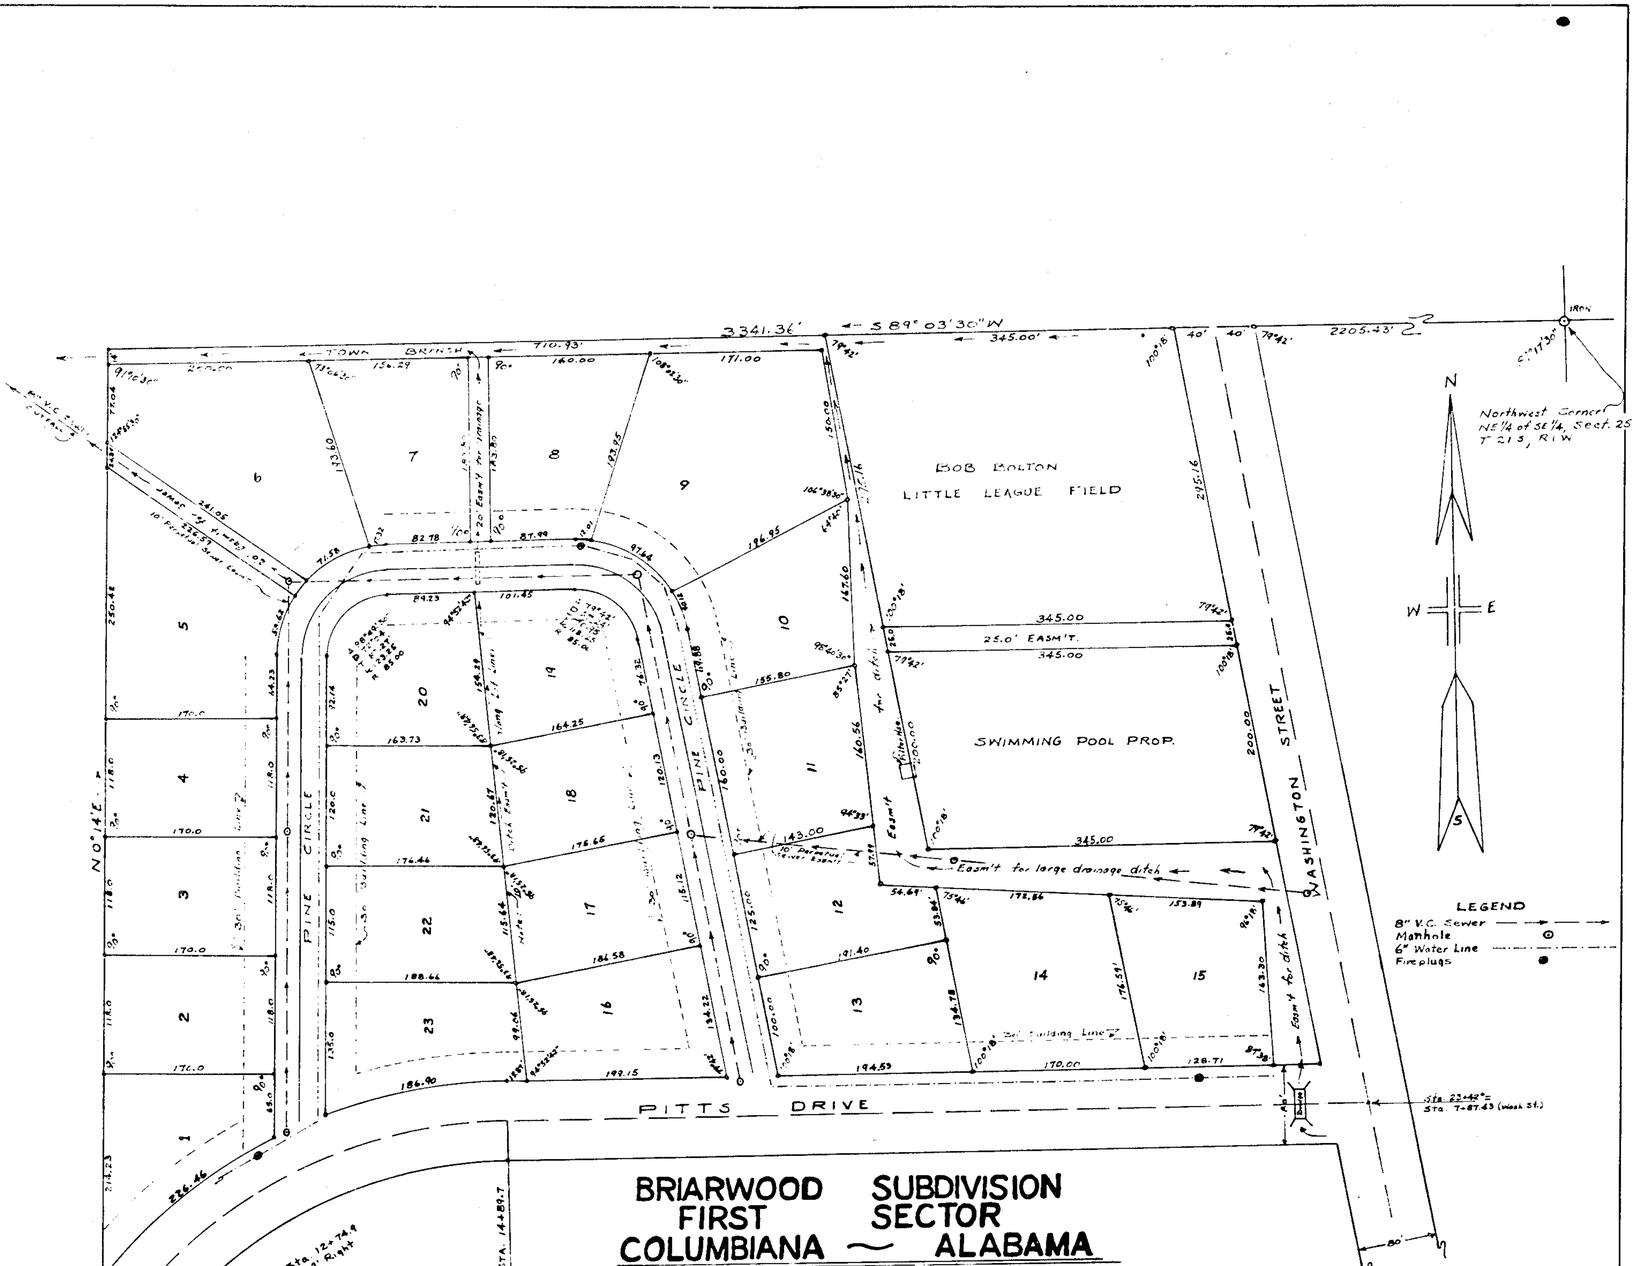

BRIARWOOD SUBDIVISION FIRST SECTOR COLUMBIANA — ALABAMA

STATE OF ALABAMA
SHELBY COUNTY

We the undersigned, James L. Ray Jr, Civil Engineer and Land Surveyor, and Robert N. Bolton and James T. Mc Dow, Owners of the JBL Corp, do hereby certify that this is a true and correct map or plat of a survey made by James L. Ray Jr., Civil Engineer and Land Surveyor, of the above shown property showing the Streets or other public ways and showing the name and width of each street or public way, and the number and dimension of each lot in the "First Sector" and showing the perpetual easements for the Sewer Outfall and drainage ditches and showing the relation of the land so platted to the Government Survey.

In witness whereof the said James L Ray Jr., has set his name and seal and Robert N. Bolton and James T. Mc Dow, Owners of the JBL Corp., has executed these presents this the 12th day of June 1967.

Signed James L. Ray Jr.
James L. Ray Jr., Reg. CE & LS 1841

Robert N. Bolton
Robert N. Bolton, Pres. JBL Corp.

James T. Mc Dow
James T. Mc Dow, Sec'ty & Treas. JBL Corp.

STATE OF ALABAMA
SHELBY COUNTY

I F. W. Carter Jr. a Notary Public in and for said County and State hereby certify that James L. Ray Jr., Civil Engineer and Land Surveyor and Robert N. Bolton and James T. Mc Dow, Owners of the JBL Corp. whose names are Signed to the foregoing certificate and who are known to me, acknowledged before me on this date that being duly informed of the contents of said certificate, they executed the same voluntarily on the day the same bears date.

Given under my hand and seal this the 12th day of June 1967.

F W Carter Jr
NOTARY PUBLIC

map Book 5
Page 22

ROBERTS & SON, INC.
PRINTERS BOOKBINDERS LITHOGRAPHERS BIRMINGHAM, ALABAMA
MILTON ILLMAN AND MICRO REPRODUCTIONS

SCALE 1" = 60'

1967062800030030 1/1 $3.00
Shelby Cnty Judge of Probate AL
05/26/1967 12:00:00PM FILED/CERT