A RESURVEY OF
G.S. Cross Estate
IN
section 14, Township 19, Range 2, West
Shelby County, Ala.
Scale: 1"=100', Feb.-1968
J.P. Hagler, Registered Engineer and Surveyor
Reg. # 1316

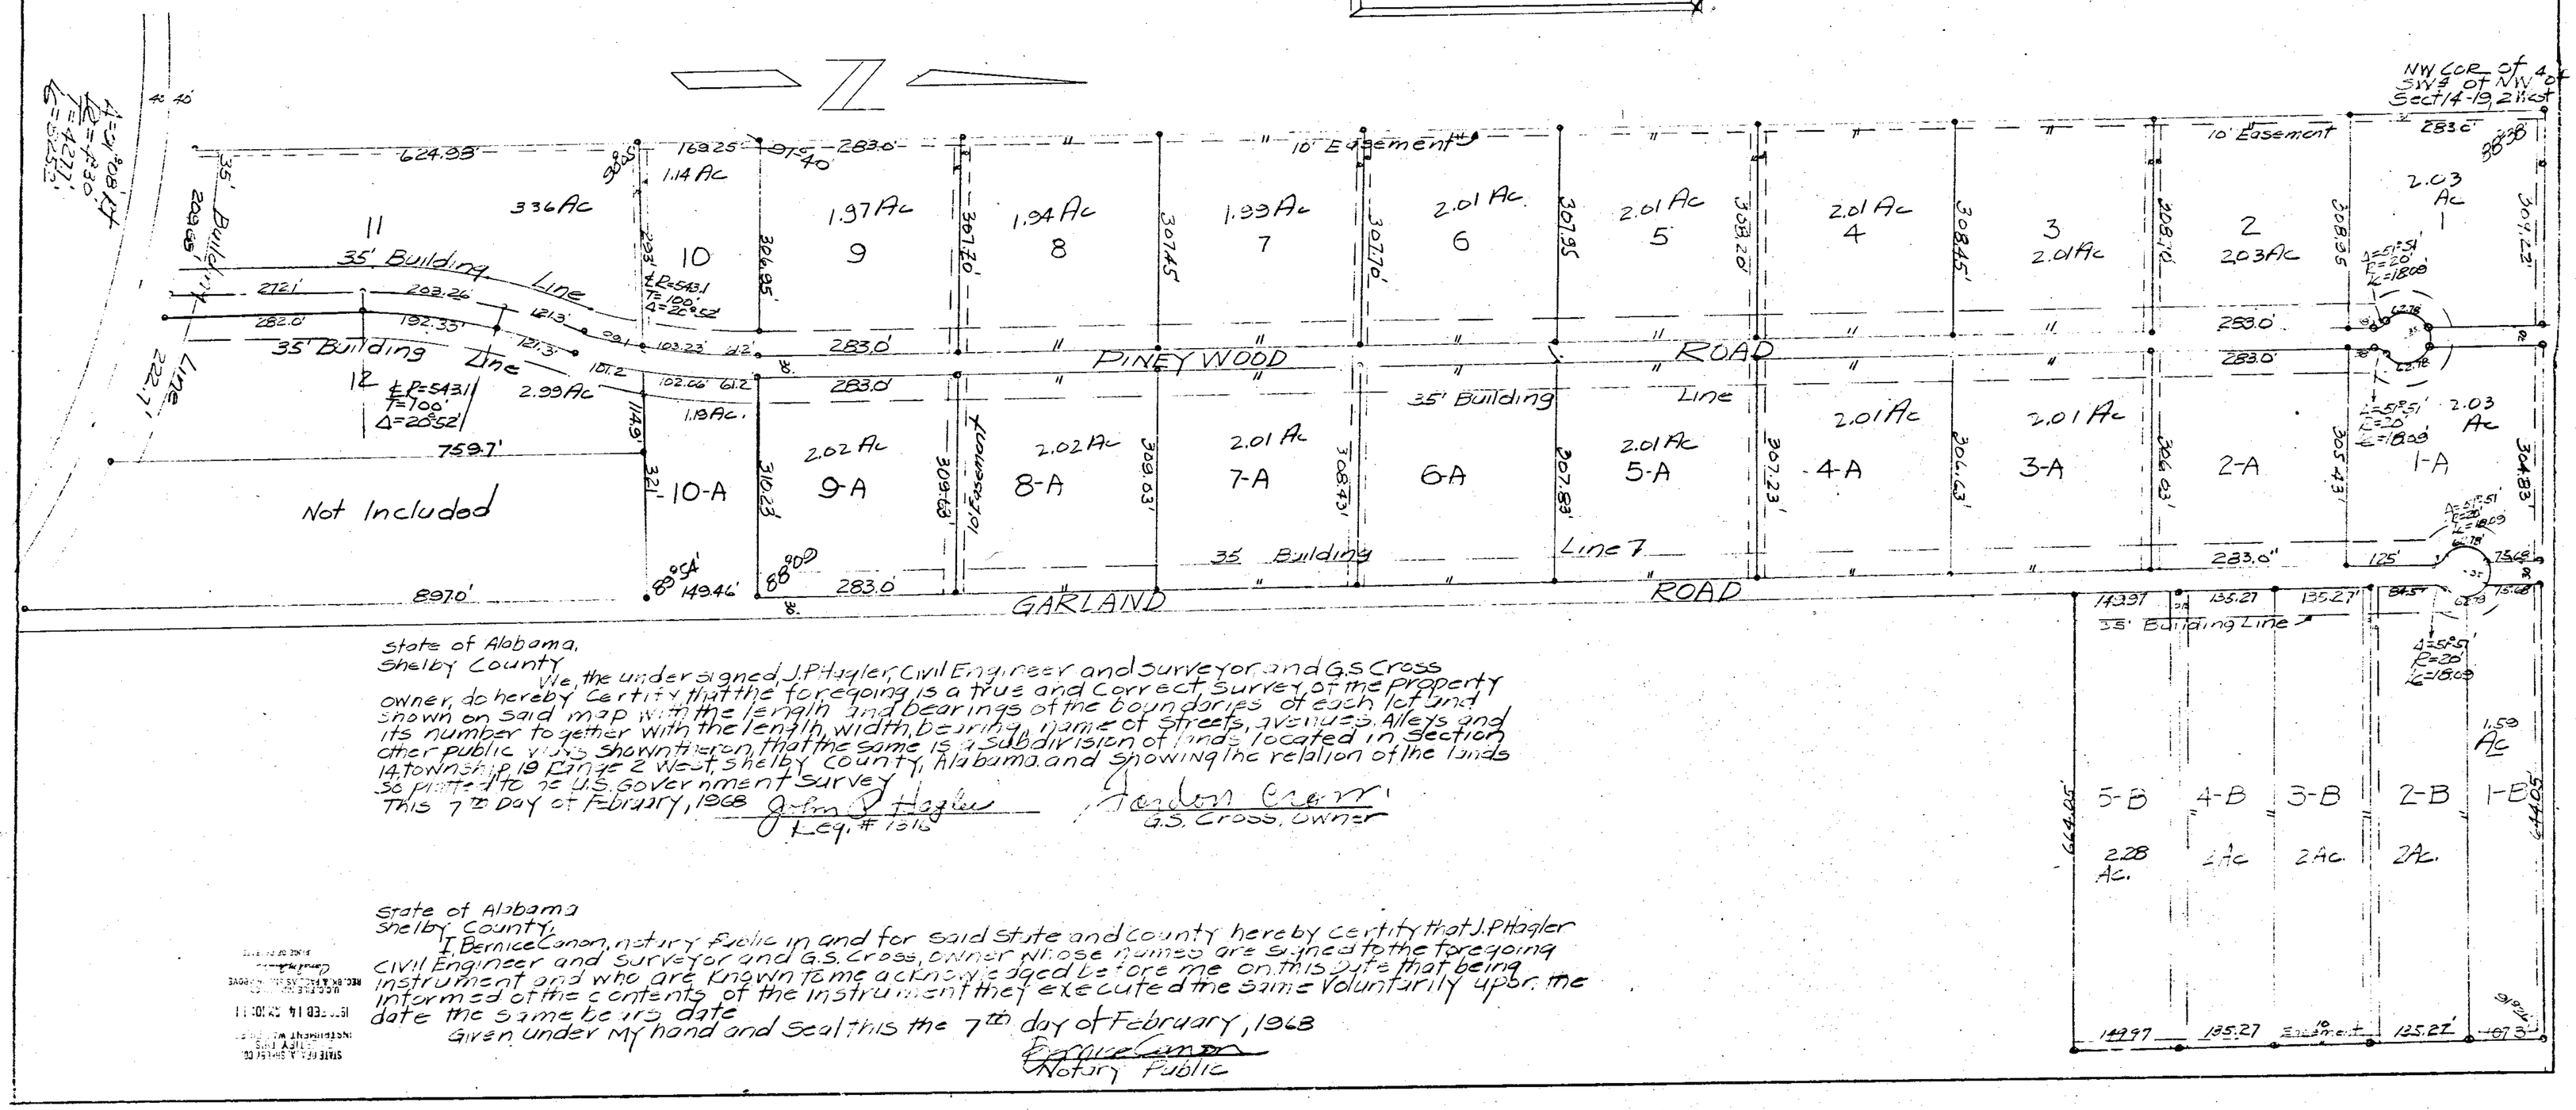

State of Alabama,
Shelby County

We, the undersigned, J.P. Hagler, Civil Engineer and Surveyor and G.S. Cross owner, do hereby certify that the foregoing is a true and correct survey of the property shown on said map with the length and bearings of the boundaries of each lot and its number together with the length, width, bearing, name of streets, avenues, Alleys and other public ways shown thereon, that the same is a subdivision of lands located in Section 14, Township 19 Range 2 West, Shelby County, Alabama and showing the relation of the lands so platted to the U.S. Government Survey.

This 7th Day of February, 1968 John P. Hagler Reg. # 1316 Gordon Cross G.S. Cross, Owner

State of Alabama
Shelby County,

I, Bernice Canon, notary Public in and for said State and County hereby certify that J.P. Hagler Civil Engineer and Surveyor and G.S. Cross, owner whose names are signed to the foregoing instrument and who are known to me acknowledged before me on this Date that being informed of the contents of the instrument they executed the same Voluntarily upon the date the same bears date

Given under My hand and Seal this the 7th day of February, 1968

Bernice Canon
Notary Public

1968021400000020 1/1 $.00
Shelby Cnty Judge of Probate, AL
02/14/1968 12:00:00AM FILED/CERT