TRIPLE SPRINGS SUBDIVISION

34

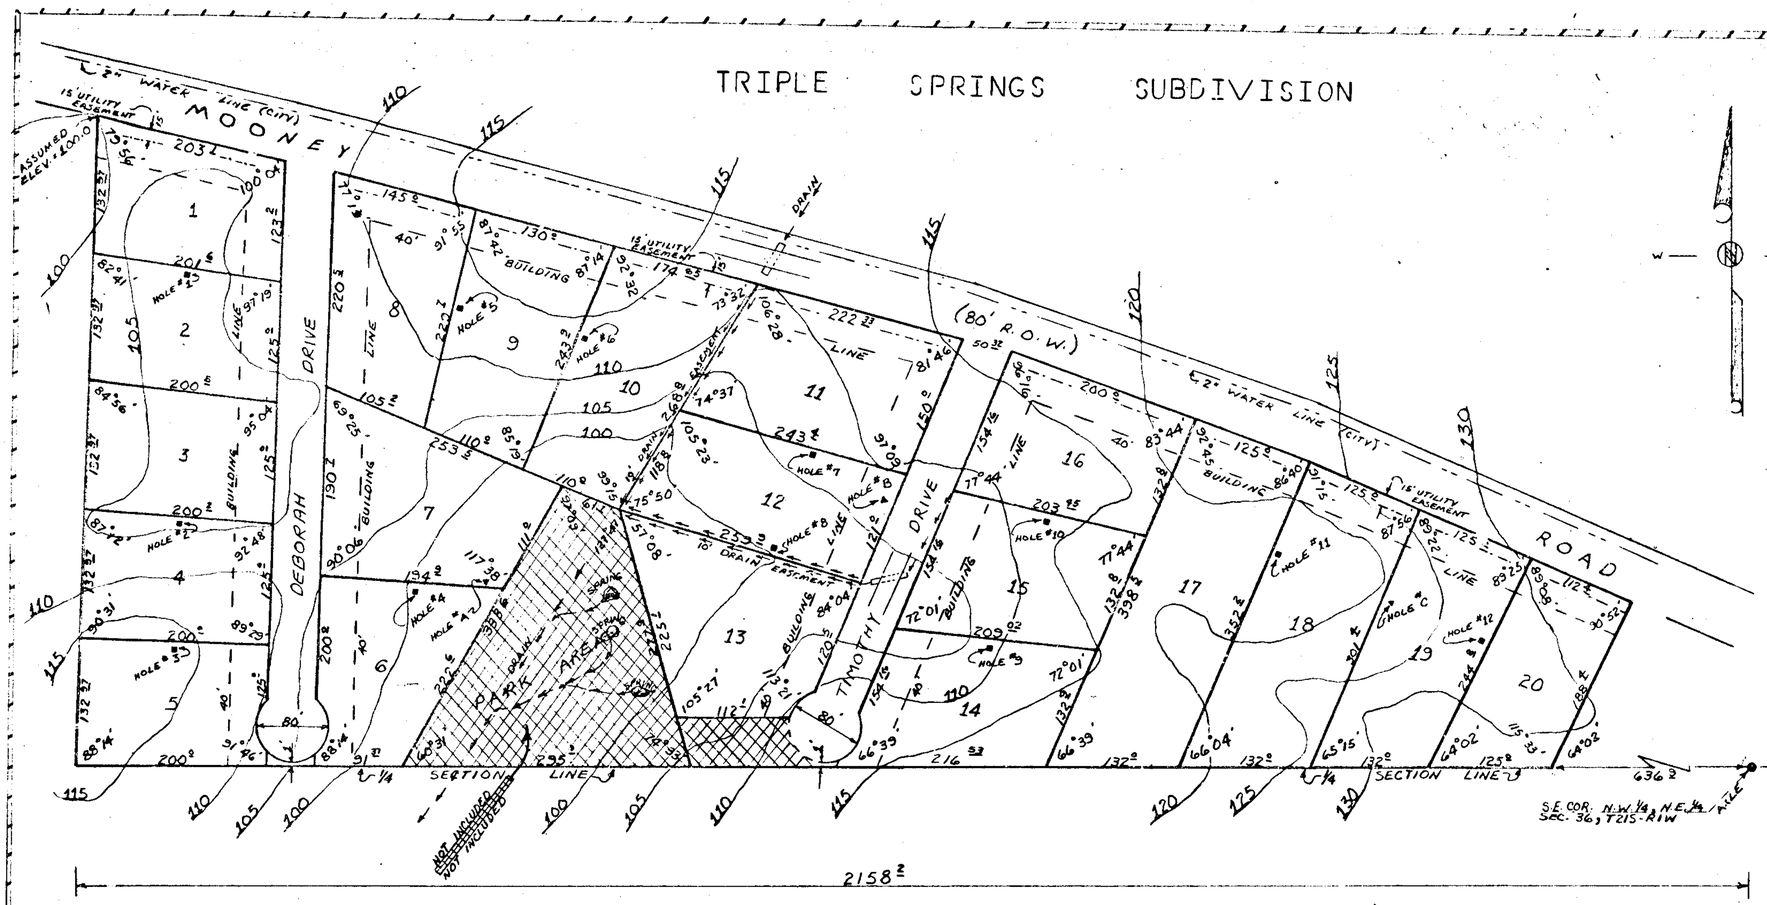

SCALE: 1" = 100'

(PERCOLATION TEST RESULTS) ■ SYMBOL

TEST HOLE	STABALIZED RATE		TEST HOLE	STABALIZED RATE	
1	1 INCH	2 MINUTES	7	1 INCH	12 MINUTES
2	"	16 "	8	"	8 "
3	"	17 "	9	"	12 "
4	"	16 "	10	"	13 "
5	"	2 "	11	"	2 "
6	"	2 "	12	"	3 "

(TEST BORINGS 6' IN DEPTH) ▲ SYMBOL

TEST HOLE	TYPE SOIL & WATER LEVEL IN HOLE	
A	CLAY	DRY
B	"	"
C	"	"

STATE OF ALABAMA
SHELBY COUNTY

TO ALL INTERESTED PARTIES

WE THE UNDERSIGNED Sam W. Hall, Jr. AND John W. Hall, JR. LICENSED LAND SURVEYORS WHO SURVEYED THE PROPERTY SHOWN HEREON AND I, W. C. Billingsley, OWNER THEREOF, DO HEREBY CERTIFY THIS TO BE A TRUE & CORRECT MAP OF "TRIPLE SPRINGS SUBDIVISION" SHOWING STREETS AND ALL PUBLIC WAYS AND EASEMENTS AND GIVING NAME AND WIDTH OF EACH. ALSO SHOWING THE NUMBER AND DIMENSIONS OF EACH LOT SO MAPPED AND THE RELATION OF SUBDIVISION TO THE GOVERNMENT SURVEY OF SEC. 36, T21S-R1W SHELBY COUNTY ALA.

IN WITNESS WHEREOF WE HAVE HEREUNTO SET OUR HANDS THIS 1ST DAY OF JUNE 1968

Sam W. Hall, ALA. REG. 4848

John W. Hall, ALA. REG. 4849

W. C. Billingsley OWNER

I _____ SANITATION OFFICER SHELBY COUNTY, ALA. CERTIFY THAT THE FOREGOING INFORMATION COMPLIES WITH THE REQUIREMENTS ON SUBDIVISION CRITERIA SET FORTH BY THE STATE OF ALA. IN CONJUNCTION WITH SHELBY COUNTY REGULATIONS AND HEREBY APPROVE SAID SUBDIVISION FOR RECORDING IN SHELBY COUNTY ALA. THIS THE ____ DAY OF _____ 196__.

_____
SANITATION OFFICER
SHELBY COUNTY ALA.

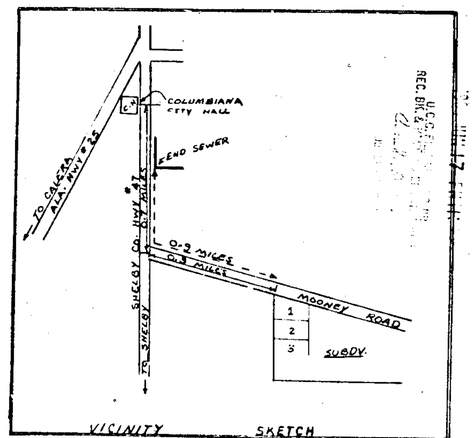

VISINITY SKETCH

STATE OF ALABAMA
SHELBY COUNTY

I, THE UNDERSIGNED AUTHORITY IN AND FOR SAID COUNTY AND STATE, HEREBY CERTIFY THAT THE PEOPLE WHOSE NAMES ARE SIGNED TO THE FOREGOING CERTIFICATE, WHO ARE KNOWN TO ME, ACKNOWLEDGED BEFORE ME ON THIS DAY THAT BEING INFORMED OF THE CONTENTS OF THE ABOVE CERTIFICATE THEY EXECUTED THE SAME VOLUNTARILY.

Janet T. Gibson
NOTARY PUBLIC

19680617000030050 1/1 $.00
Shelby Cnty Judge of Probate,AL
06/17/1968 12:00:00AM FILED/CERT