1968071600000100 1/1 $.00
Shelby Cnty Judge of Probate,AL
07/16/1968 12:00:00AM FILED/CERT

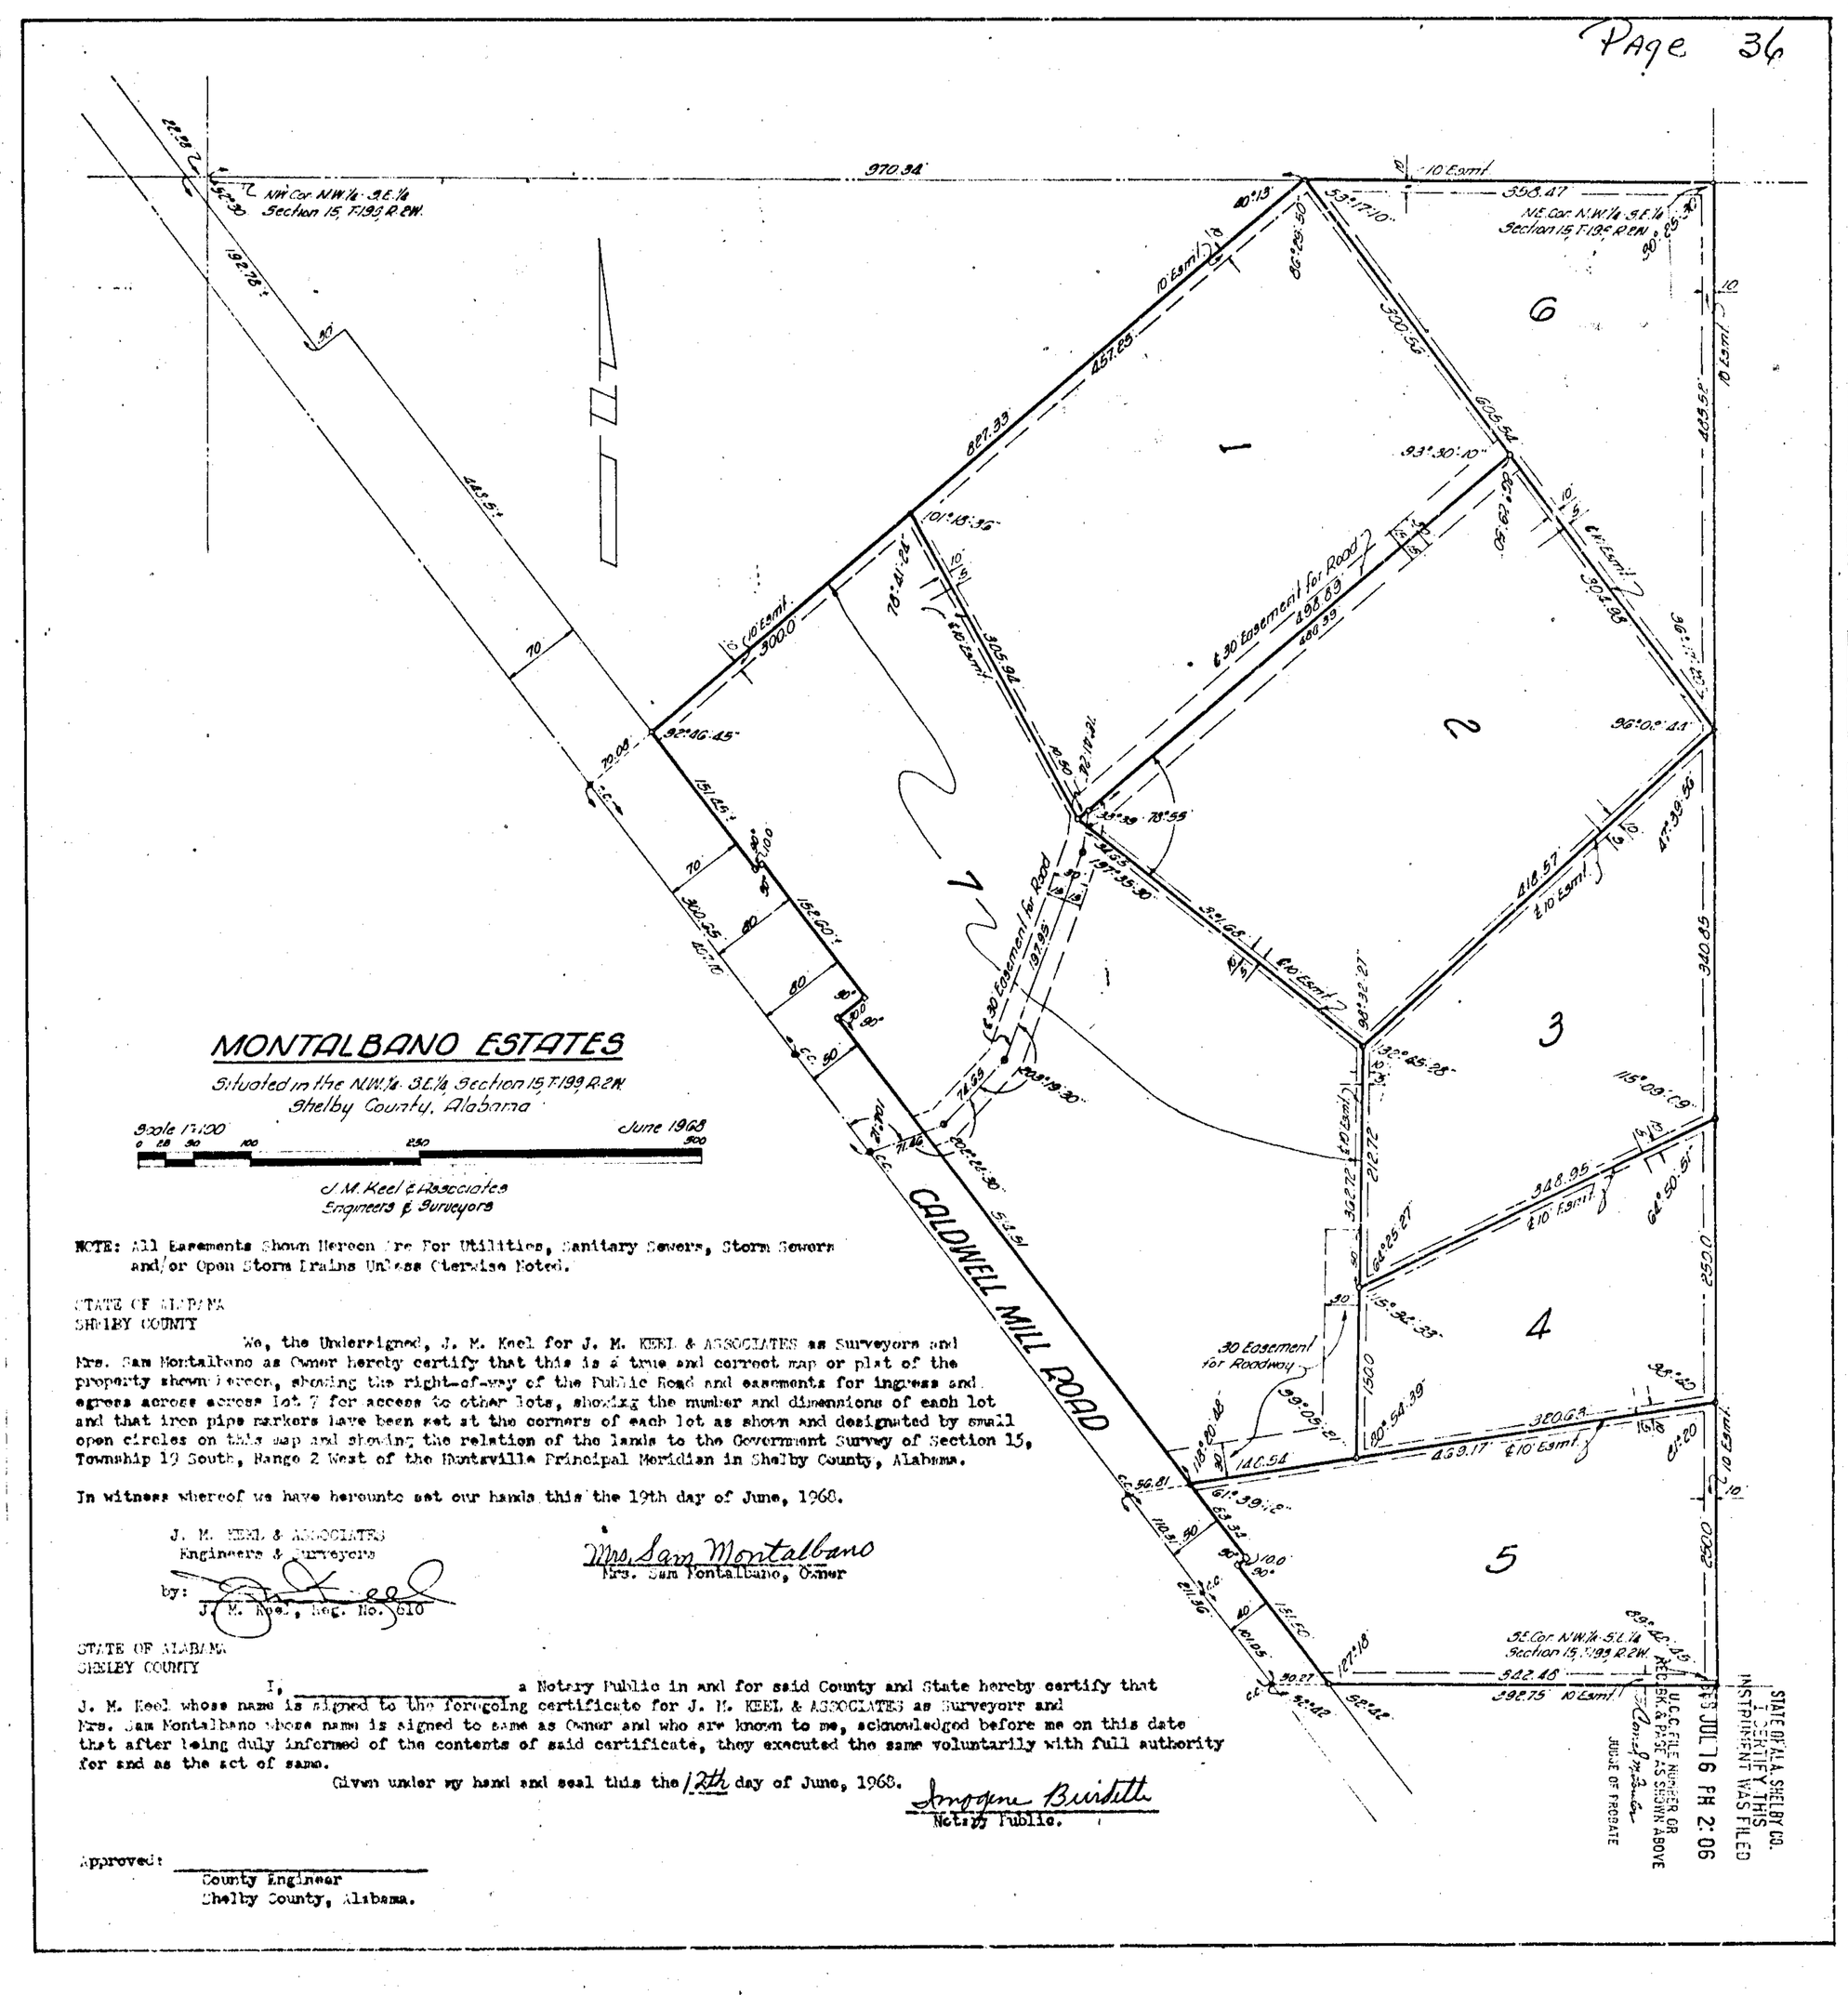

MONTALBANO ESTATES

Situated in the NW¼ SE¼ Section 15 T19S R2W
Shelby County, Alabama

Scale 1"=100' June 1968

J. M. Keel & Associates
Engineers & Surveyors

NOTE: All Easements Shown Hereon Are For Utilities, Sanitary Sewers, Storm Sewers and/or Open Storm Drains Unless Otherwise Noted.

STATE OF ALABAMA
SHELBY COUNTY

We, the Undersigned, J. M. Keel for J. M. KEEL & ASSOCIATES as Surveyors and Mrs. Sam Montalbano as Owner hereby certify that this is a true and correct map or plat of the property shown hereon, showing the right-of-way of the Public Road and easements for ingress and egress across across lot 7 for access to other lots, showing the number and dimensions of each lot and that iron pipe markers have been set at the corners of each lot as shown and designated by small open circles on this map and showing the relation of the lands to the Government Survey of Section 15, Township 19 South, Range 2 West of the Huntsville Principal Meridian in Shelby County, Alabama.

In witness whereof we have hereunto set our hands this the 19th day of June, 1968.

J. M. KEEL & ASSOCIATES
Engineers & Surveyors
by: _____
J. M. Keel, Reg. No. 610

Mrs. Sam Montalbano
Mrs. Sam Montalbano, Owner

STATE OF ALABAMA
SHELBY COUNTY

I, _____ a Notary Public in and for said County and State hereby certify that J. M. Keel whose name is signed to the foregoing certificate for J. M. KEEL & ASSOCIATES as Surveyors and Mrs. Sam Montalbano whose name is signed to same as Owner and who are known to me, acknowledged before me on this date that after being duly informed of the contents of said certificate, they executed the same voluntarily with full authority for and as the act of same.

Given under my hand and seal this the 12th day of June, 1968.

Imogene Burdette
Notary Public.

Approved: _____
County Engineer
Shelby County, Alabama.

STATE OF ALA. SHELBY CO.
I CERTIFY THIS
INSTRUMENT WAS FILED
'68 JUL 16 PM 2:06
U.C.C. FILE NUMBER OR
RECORD BK. & PAGE AS SHOWN ABOVE
JUDGE OF PROBATE