RESTRICTIONS – DEED BK. 256 PAGE 143

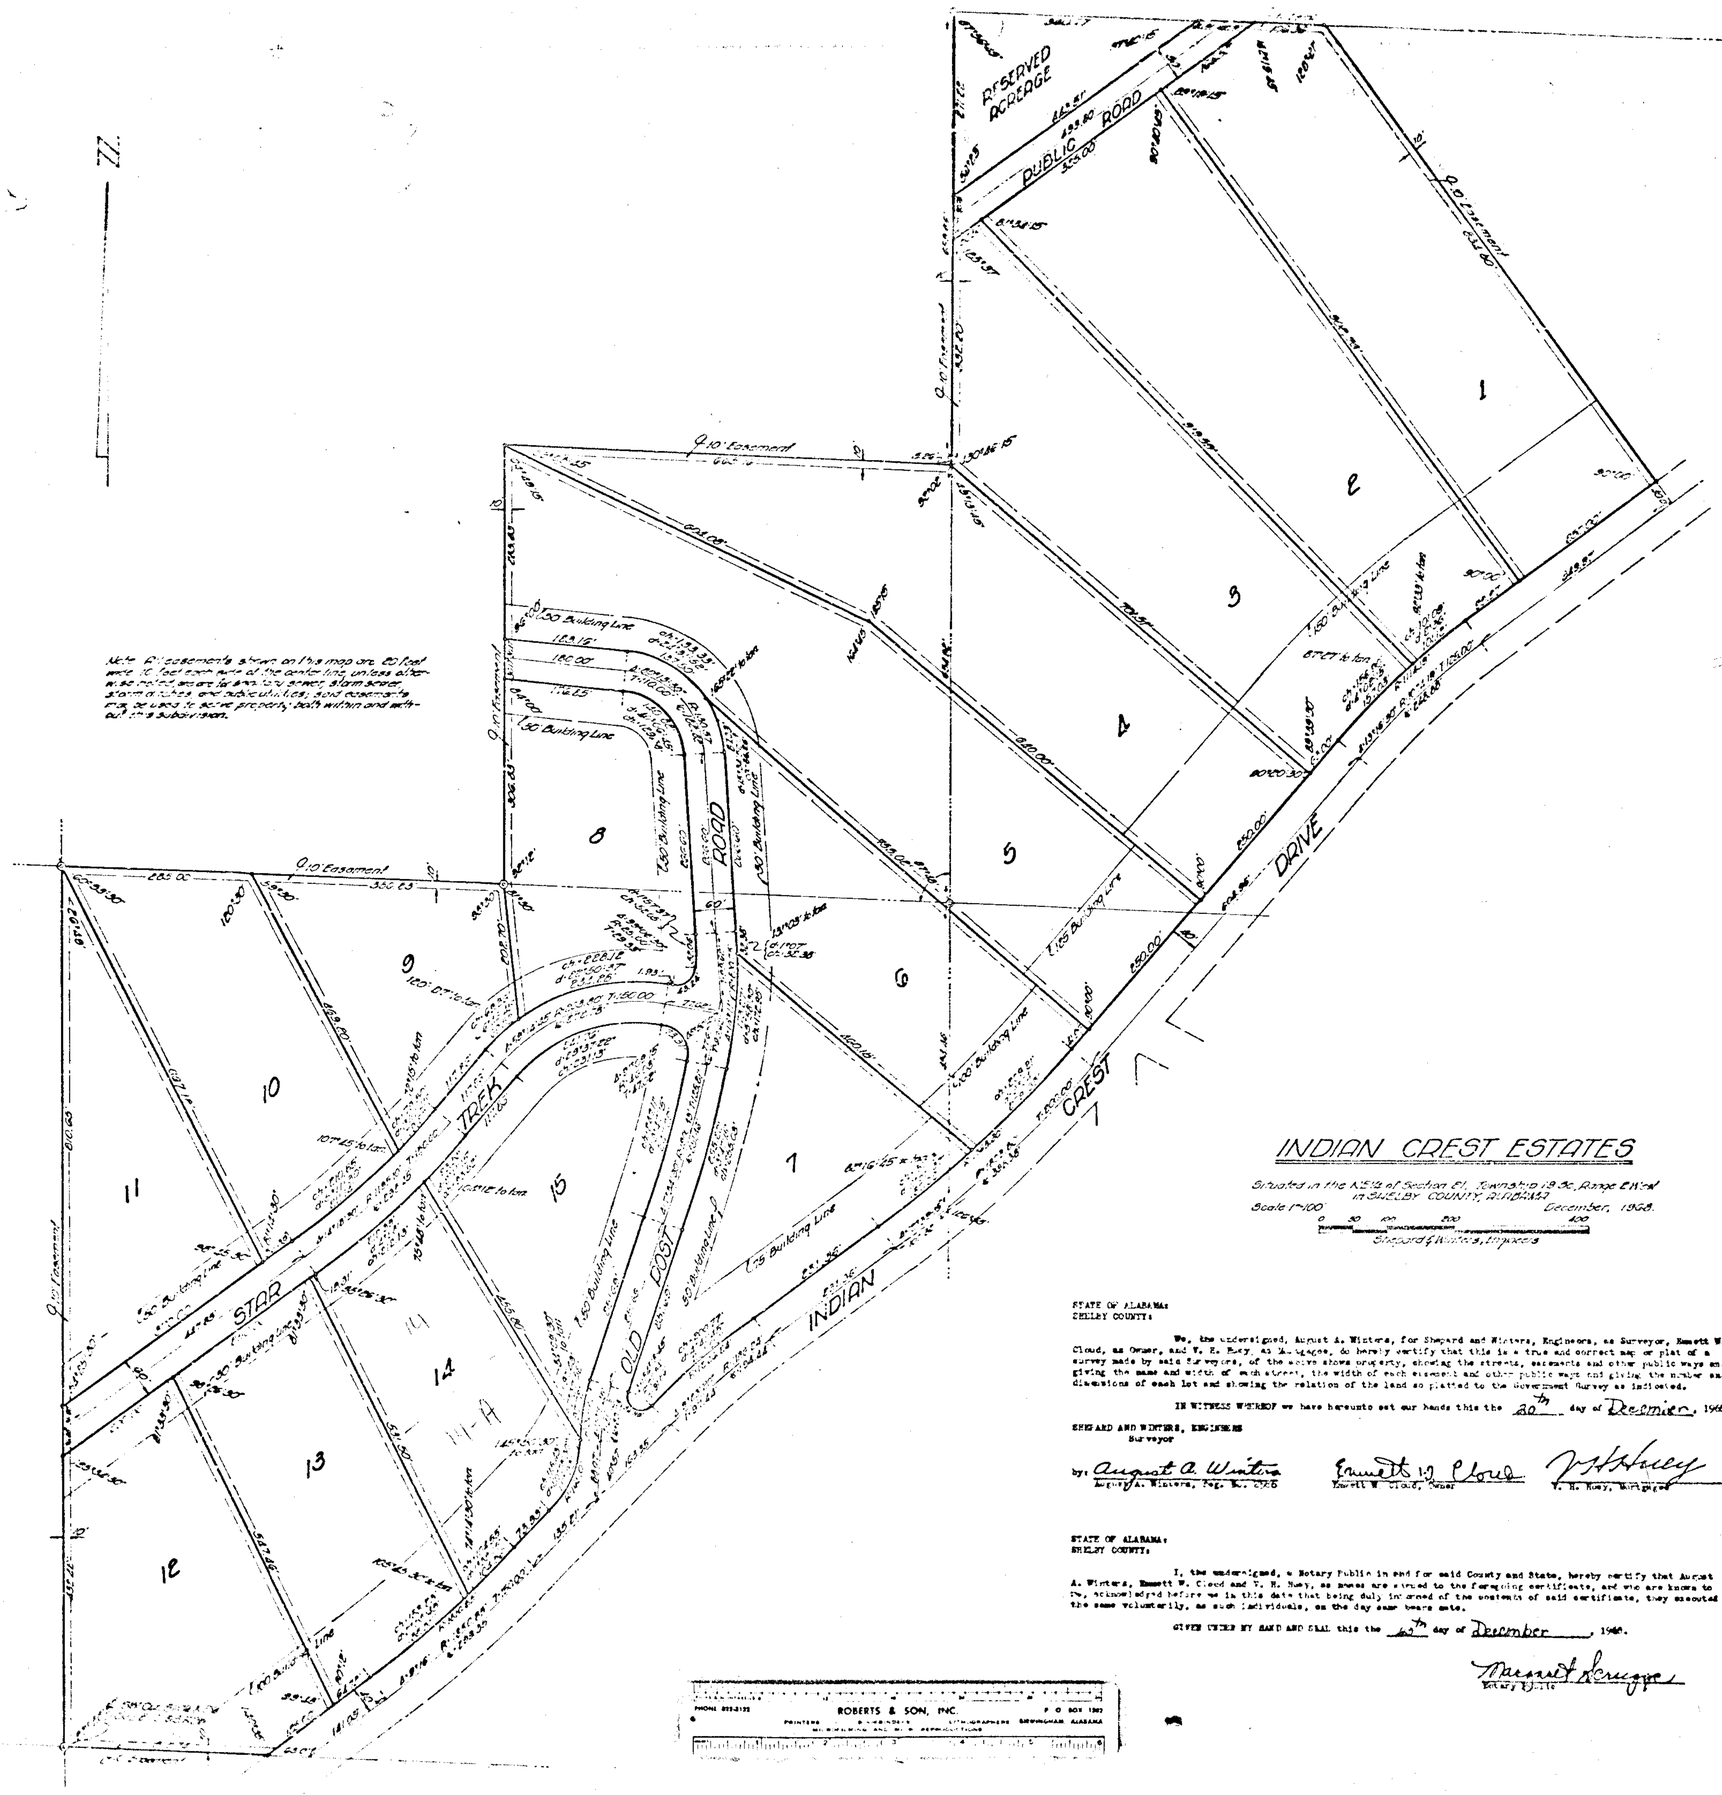

INDIAN CREST ESTATES

Situated in the N½ of Section 21, Township 19 So. Range 2 West in SHELBY COUNTY, ALABAMA

Scale 1"=100' December, 1968.

0 50 100 200 400

Shepard & Winters, Engineers

STATE OF ALABAMA:
SHELBY COUNTY:

We, the undersigned, August A. Winters, for Shepard and Winters, Engineers, as Surveyor, Emmett W. Cloud, as Owner, and T. H. Huey, as Mortgagee, do hereby certify that this is a true and correct map or plat of a survey made by said Surveyors, of the above shown property, showing the streets, easements and other public ways and giving the name and width of each street, the width of each easement and other public ways and giving the number and dimensions of each lot and showing the relation of the land so platted to the Government Survey as indicated.

IN WITNESS WHEREOF we have hereunto set our hands this the 20th day of December, 1968.

SHEPARD AND WINTERS, ENGINEERS
Surveyor

by: August A. Winters — August A. Winters, Reg. No. 6926

Emmett W. Cloud — Emmett W. Cloud, Owner

T. H. Huey — T. H. Huey, Mortgagee

STATE OF ALABAMA:
SHELBY COUNTY:

I, the undersigned, a Notary Public in and for said County and State, hereby certify that August A. Winters, Emmett W. Cloud and T. H. Huey, as names are signed to the foregoing certificate, and who are known to me, acknowledged before me in this date that being duly informed of the contents of said certificate, they executed the same voluntarily, on the day same bears date.

GIVEN UNDER MY HAND AND SEAL this the 20th day of December, 1968.

Margaret Scruggs
Notary Public

PHONE 323-2172 ROBERTS & SON, INC. P. O. BOX 1367
PRINTERS STATIONERS LITHOGRAPHERS BIRMINGHAM, ALABAMA
BLUEPRINTING AND BLUE REPRODUCTIONS

1968127000031170 1/1 $.00
Shelby Cnty Judge of Probate, AL
12/27/1968 12:00:00AM FILED/CERT

5/40