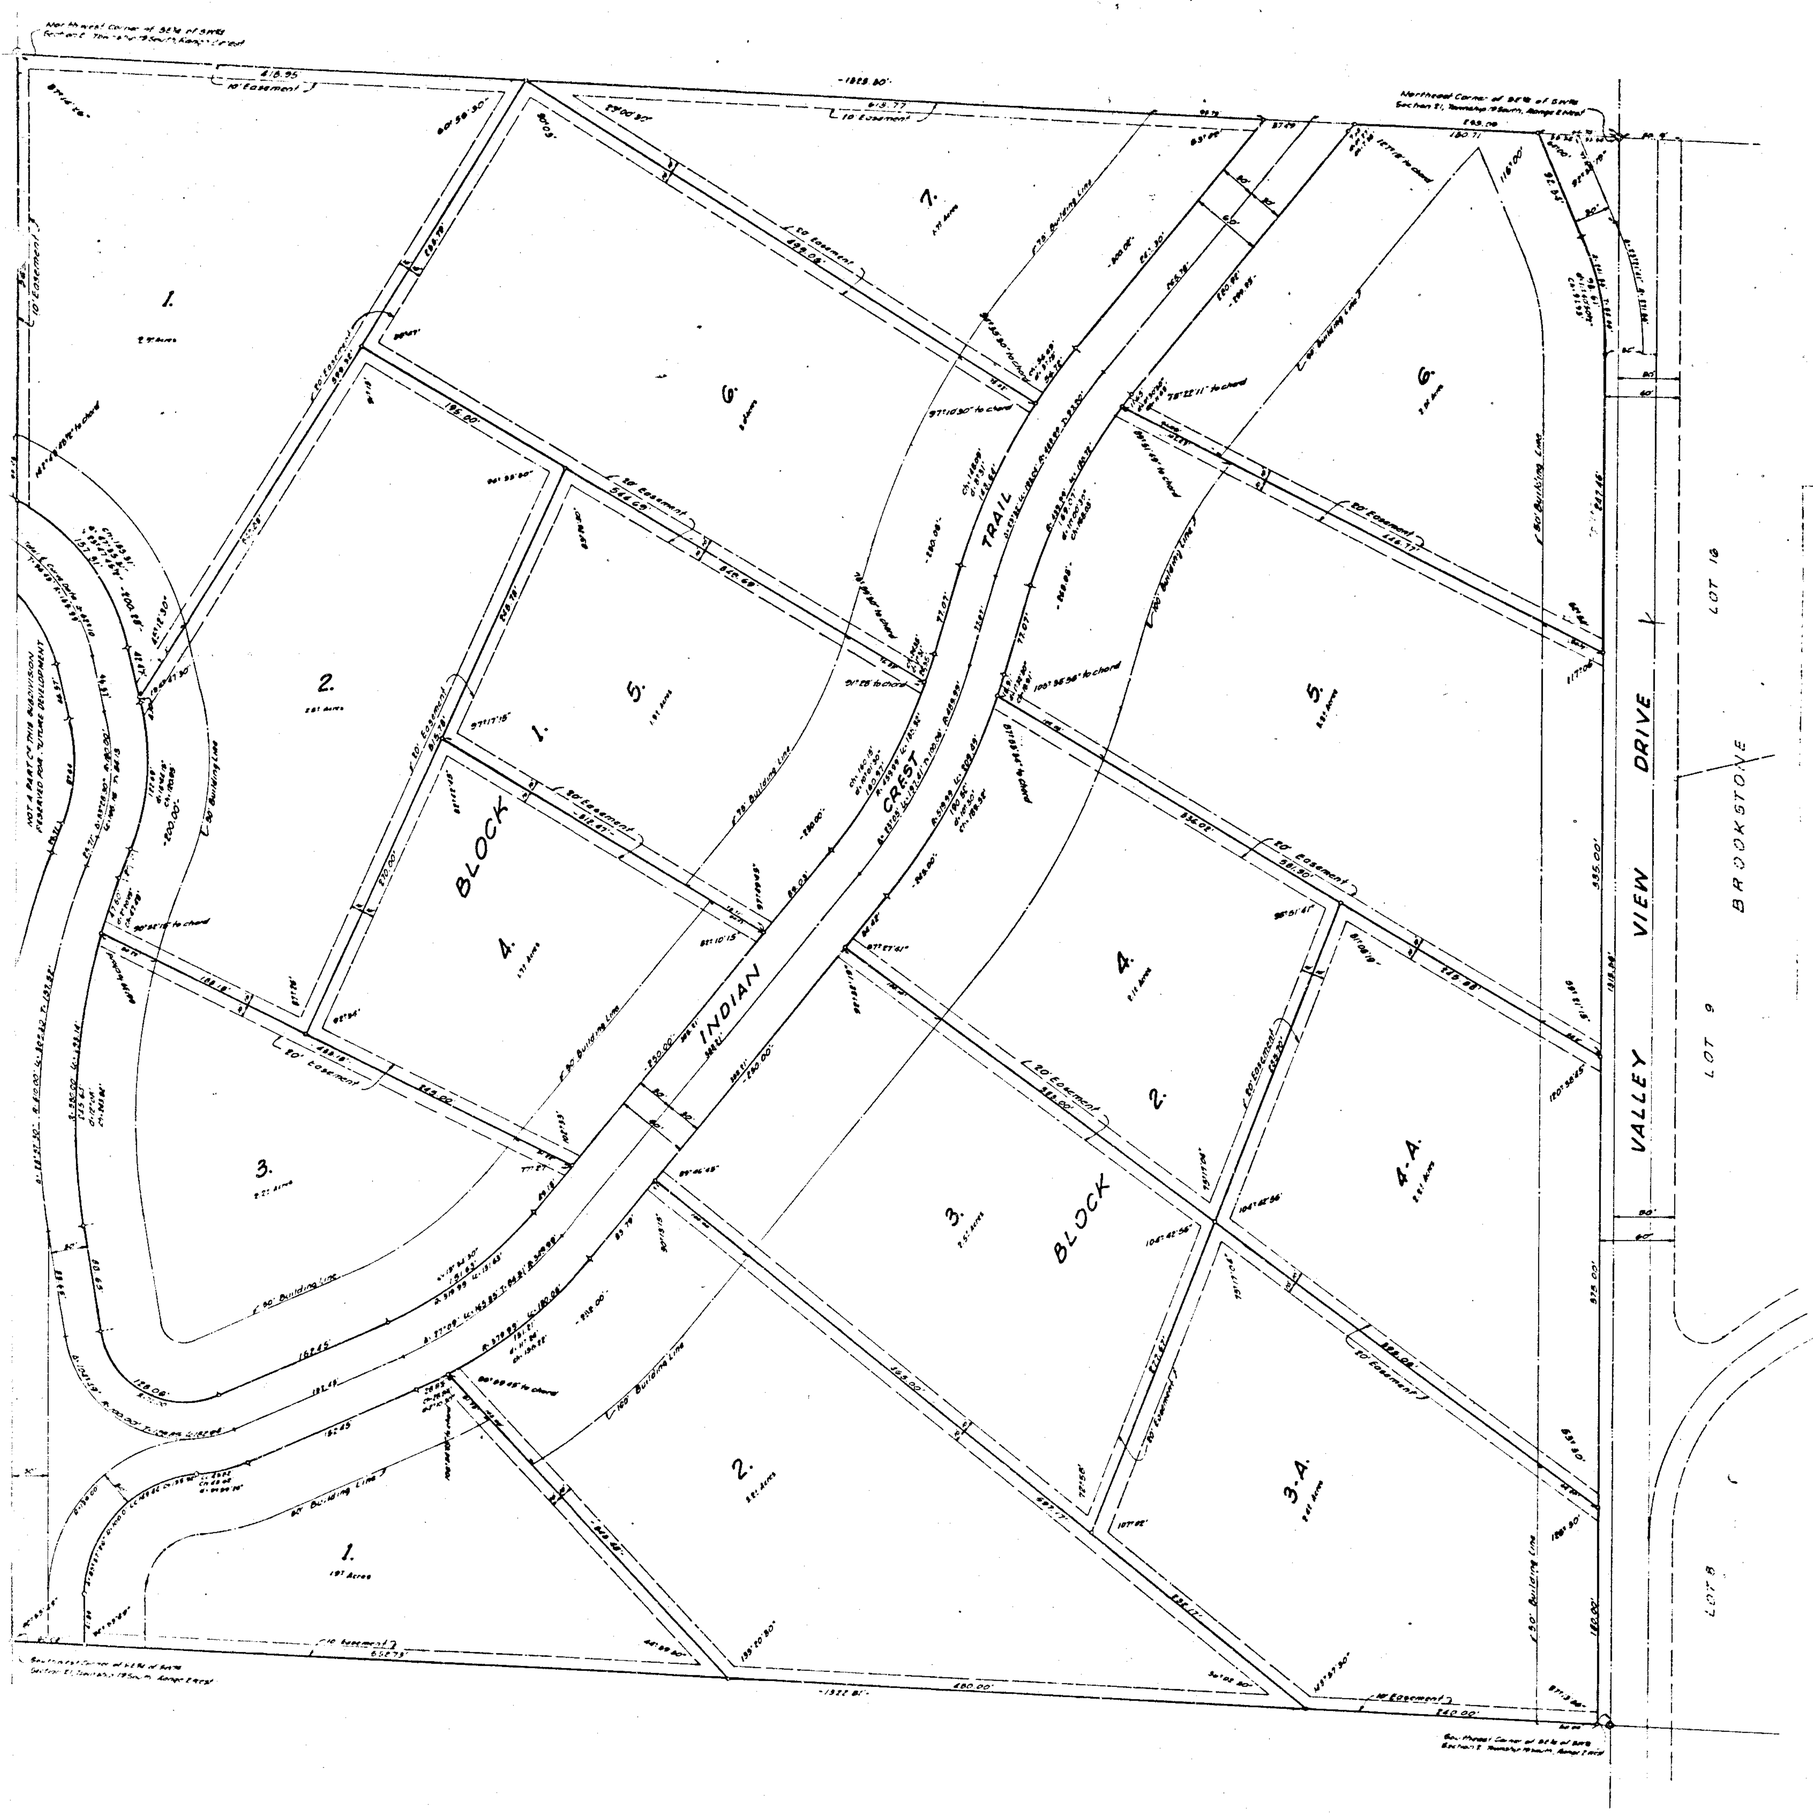

INDIAN CREST ESTATES
SECOND SECTOR

SITUATED IN THE SOUTHEAST 1/4 OF THE SOUTHWEST 1/4, SECTION 21, TOWNSHIP 19 SOUTH, RANGE 2 WEST, SHELBY COUNTY, ALA.

Scale: 1" = 50' November 8, 1968

COULTER ENGINEERING COMPANY
Birmingham Alabama 35209

STATE OF ALABAMA

SHELBY COUNTY

We the undersigned, A. C. Coulter, Jr., Civil Eng. (Surveyor and Emmett W. Cloud, owner and Charles M. Hewitt, Mortgagee), do hereby certify that this is a correct plat or map of a survey made by A. C. Coulter, Jr., Civil Engineer and Surveyor, of the property shown hereon showing the streets, avenues or other public ways and giving the name and width of each street and avenue and the number and dimension of each Lot and Block and showing the relation of the land so platted to the Government survey of the Southeast Quarter of the Southwest Quarter of Section 21, Township 19 South, Range 2 West.

In witness whereof the said A. C. Coulter, Jr., has set his name and seal and Emmet W. Cloud, owner, has executed these presents this the 31 day of January, 1969.

3/4" round iron pins correctly mark all lot corners.

Emmett W. Cloud — Charles M. Hewitt — A. C. Coulter, Jr.
Emmett W. Cloud, Owner — Charles M. Hewitt, Mortgagee — A. C. Coulter, Jr., Reg. No. 1967

STATE OF ALABAMA
SHELBY COUNTY

I, Margaret Scruggs, a Notary Public in and for said County and State hereby certify that A. C. Coulter, Jr., Civil Eng. (Surveyor and Emmett W. Cloud, Owner and Charles M. Hewitt, Mortgagee) whose names are signed to the foregoing certificate and who are known to me, acknowledged before me on this date that being duly informed of the contents of said certificate, they executed the same voluntarily on the day the same bears date.

Given under my hand and seal this the 31 day of January, 1969.

Margaret Scruggs
Notary Public

All easements shown on this map are for public utilities, sanitary sewers, storm sewers, storm ditches, and may be used for such purposes to serve property both within and without this subdivision.

1969013100000030 1/1 $.00
Shelby Cnty Judge of Probate, AL
01/31/1969 12:00:00AM FILED/CERT

ROBERTS & SON, INC.
PRINTERS — DIAGRAMMERS — LITHOGRAPHERS — BIRMINGHAM, ALABAMA
MICROFILMING AND MICRO-REPRODUCTIONS

42