Mar. P. K. 5 Page 54

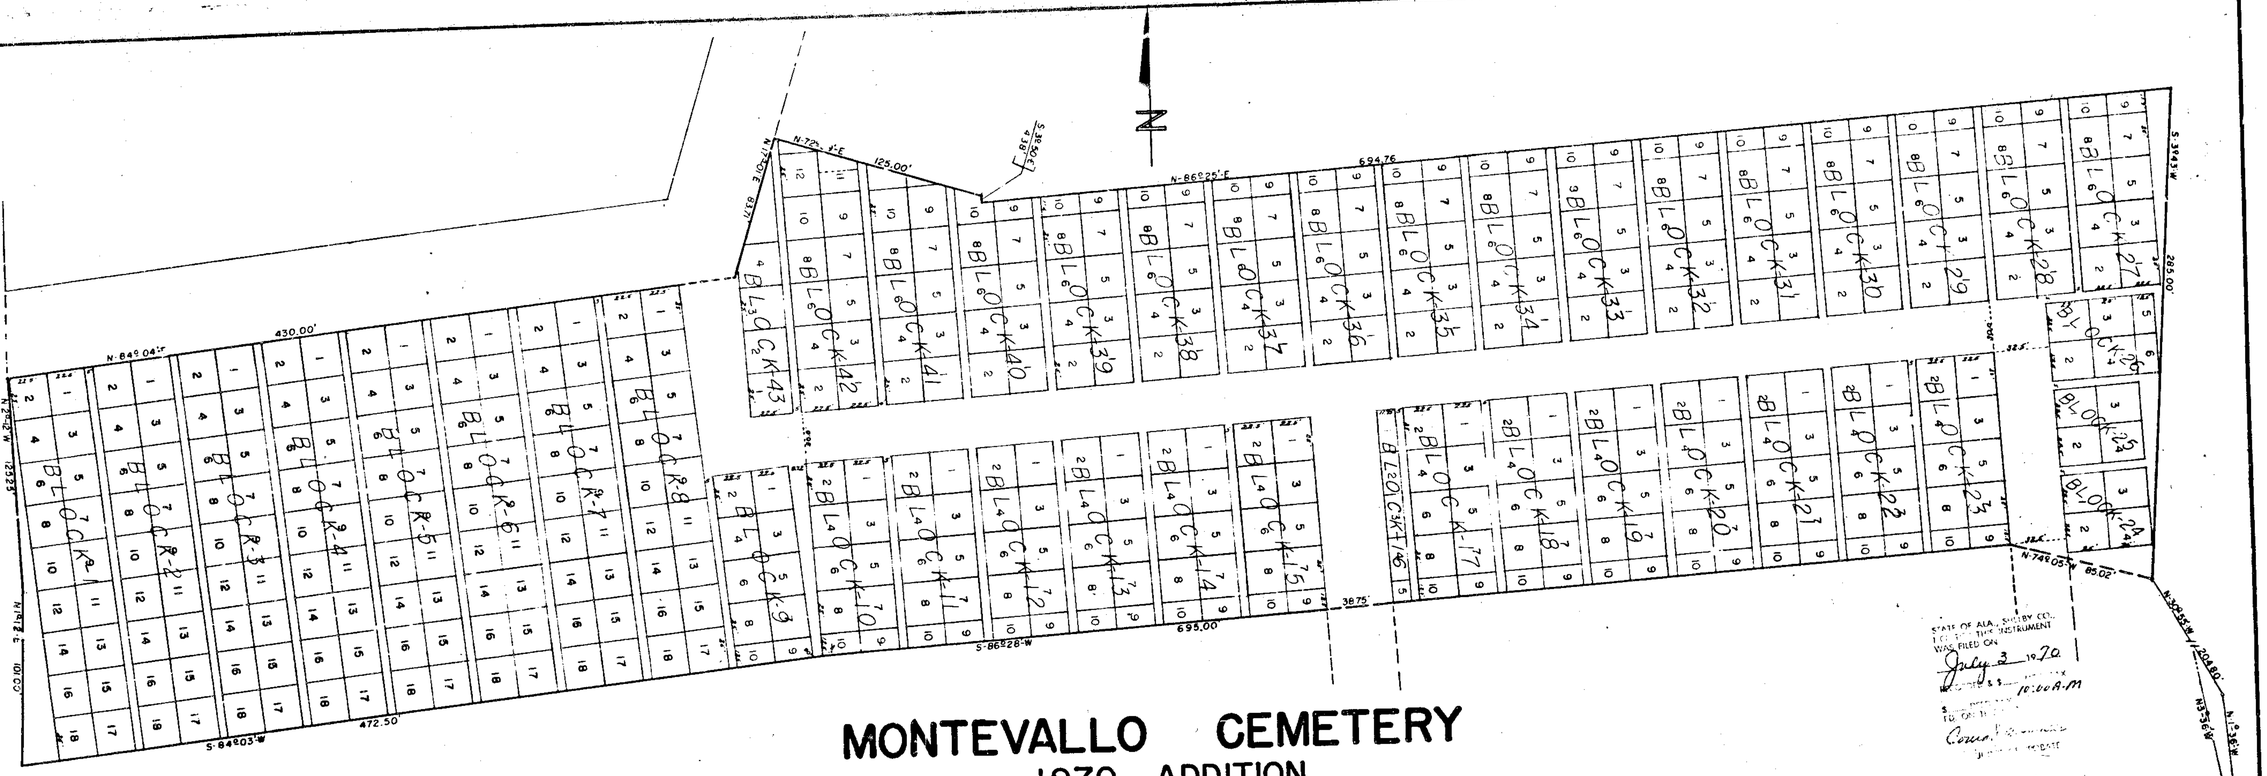

MONTEVALLO CEMETERY
1970 ADDITION

STATE OF ALABAMA: SHELBY COUNTY:

I, FLOYD ATKINSON A REGISTERED LAND SURVEYOR IN THE STATE OF ALABAMA, HEREBY CERTIFY THAT THE MAP HEREWITH IS A TRUE AND CORRECT MAP OF A PARCEL OF LAND SITUATED IN THE S.E. 1/4 OF SECTION 4, TOWNSHIP 24N, RANGE 12 E AND MORE EXACTLY DESCRIBED AS FOLLOWS: BEGIN AT THE S.E. CORNER OF SAID SECTION 4; BEARING OF EAST SIDE OF SAID SECTION 4 BEING N-3°-36'-W, PROCEED N-1°-36'-W ALONG EASTSIDE OF CEMETERY 330.00 FEET, THENCE N-30°-55'-W ALONG EASTSIDE OF CEMETERY 204.80 FEET, TO THE POINT OF BEGINNING, THENCE N-74°-05'-W 85.02' FEET, THENCE S-86°-28'-W 695.00 FEET, THENCE S-84°-03'-W 472.50 FEET, TO THE EAST RIGHT OF WAY OF SHELBY COUNTY HIGHWAY NO. 73, THENCE N-1°-12'-E 101.00 FEET ALONG SAID RIGHT OF WAY, THENCE N-2°-12'-W 125.25' FEET ALONG SAID RIGHT OF WAY, THENCE N-84°-04'-E 430.00 FEET, THENCE N-17°-01'-E 83.71 FEET, THENCE N-72°-59'-E 125.00 FEET, THENCE S-3°-50'-E 4.38 FEET, THENCE N-86°-25'-E 694.76 FEET, THENCE S-3°-43'-W 285.00 FEET TO THE POINT OF BEGINNING.

THIS THE 23 DAY OF MARCH, 1970.

SCALE: 1"=40'

Floyd Atkinson
FLOYD ATKINSON
REGISTRY NO. 1352

STATE OF ALA., SHELBY CO.,
I CERTIFY THIS INSTRUMENT
WAS FILED ON
July 3 1970
10:00 A.M.
Conrad [illegible]
JUDGE OF PROBATE

19700703000000090 1/1 $.00
Shelby Cnty Judge of Probate AL
07/03/1970 12:00:00AM FILED/CERT