19700727000000110 1/1 $.00
Shelby Cnty Judge of Probate,AL
07/27/1970 12:00:00AM FILED/CERT

Map Book 5 Page 56

NAVAJO HILLS
THIRD SECTOR

Situated in the Southeast 1/4 of the Southeast 1/4, Sec. 27, Twp. 20 S., R 3 West

Scale: 1"=30' July, 1970

Coulter Engineering Company, Inc
Homewood, Alabama

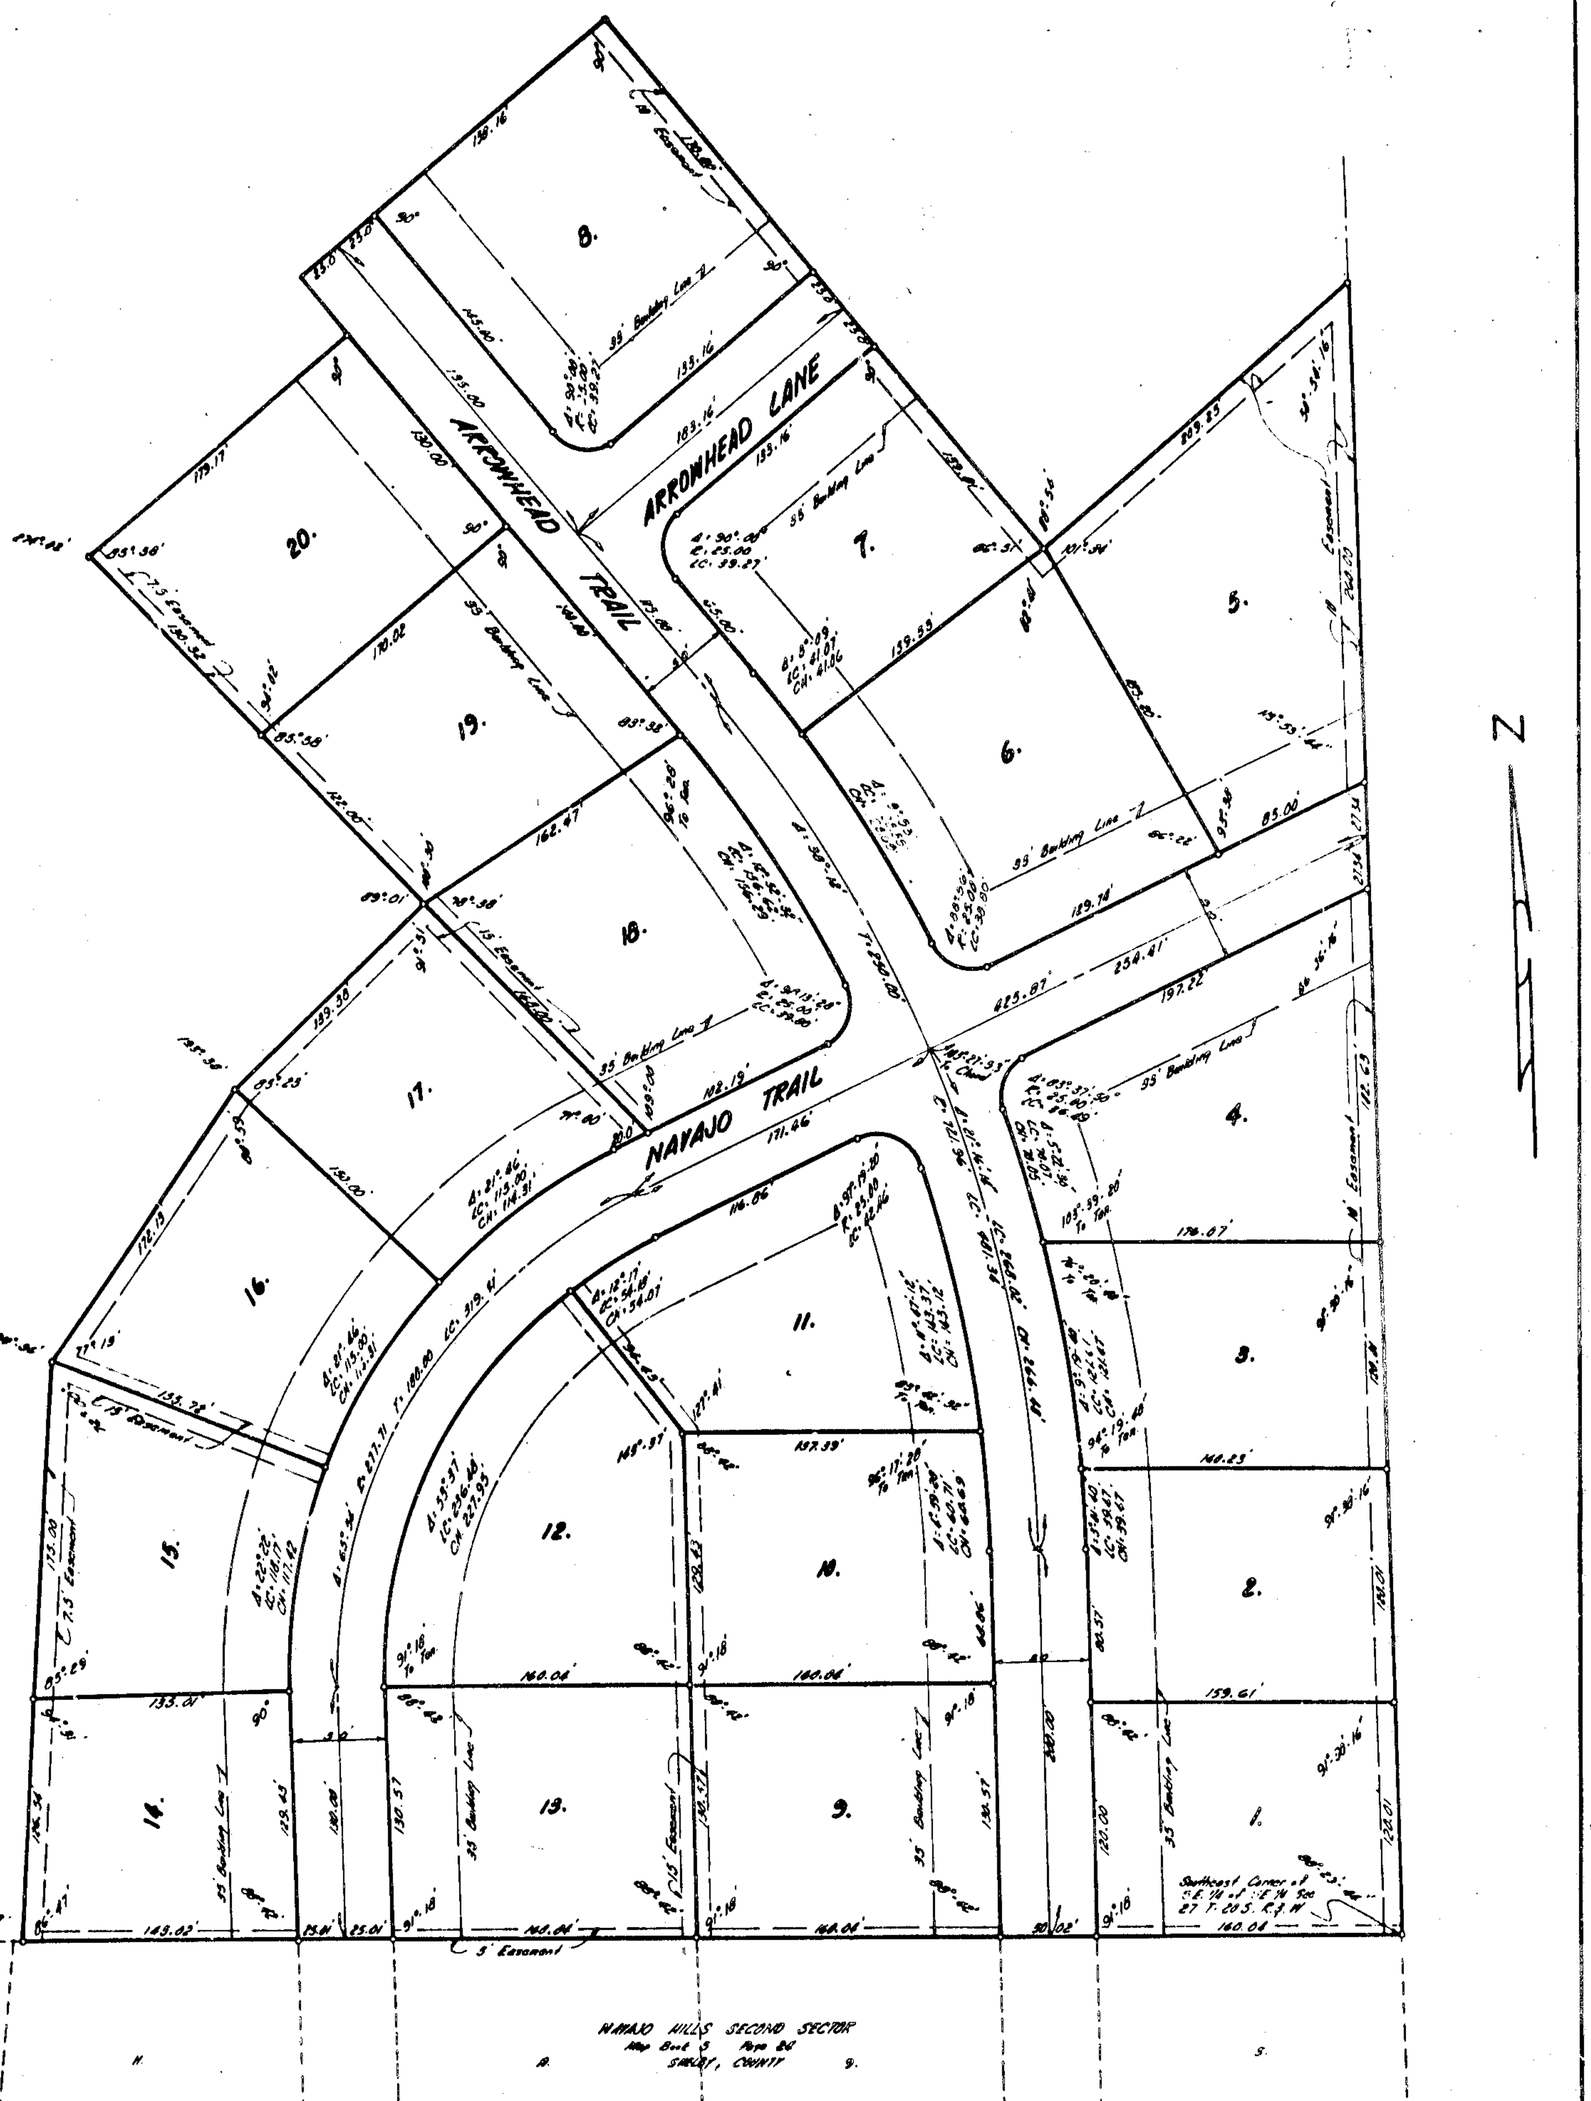

NOTE
1. All easements shown on this map are for public utilities, sanitary sewers, storm sewers, storm ditches, and may be used for such purposes to serve property both within and without this subdivision

STATE OF ALABAMA

SHELBY COUNTY

We the undersigned, A. C. Coulter, Jr., Civil Engineer and Surveyor, and Ferris Land Company, Inc., Owner, do hereby certify that this is a correct plat or map of a survey made by A. C. Coulter, Jr., Civil Engineer and Surveyor, of the aforesaid property showing the streets, avenues or other public ways and giving the name and width of each street and avenue and the number and dimension of each lot and Block and showing the relation of the land so platted to the Government Survey of the Southeast Quarter of the Southeast Quarter of Section 27, Township 20 South, Range 3 West.

In witness whereof the said A. C. Coulter, Jr., has set his name and seal and W. M. Ferris, President, has executed these presents this the 13th day of JULY, 1970.

3/4" round iron pins correctly mark all lot corners.

W. M. Ferris, PRESIDENT
FERRIS LAND COMPANY, INC.-OWNER

A. C. Coulter, Jr., Reg. No. 1067

STATE OF ALABAMA
SHELBY COUNTY

I, JANE B. WILLIAMS, a Notary Public in and for said County and State hereby certify that A. C. Coulter, Jr., Civil Engineer and Surveyor and W. M. Ferris, Owner, whose names are signed to the foregoing certificate and who are known to me, acknowledged before me on this date that being duly informed of the contents of said certificate, they executed the same voluntarily on the day the same bears date.

Given under my hand and seal this the 13th day of July, 1970.

Jane B. Williams
Notary Public

All easements shown on this map are for public utilities, sanitary sewers, storm sewers, storm ditches, and may be used for such purposes to serve property both within and without this subdivision.