19701116000000220 1/1 $.00
Shelby Cnty Judge of Probate,AL
11/16/1970 12:00:00AM FILED/CERT

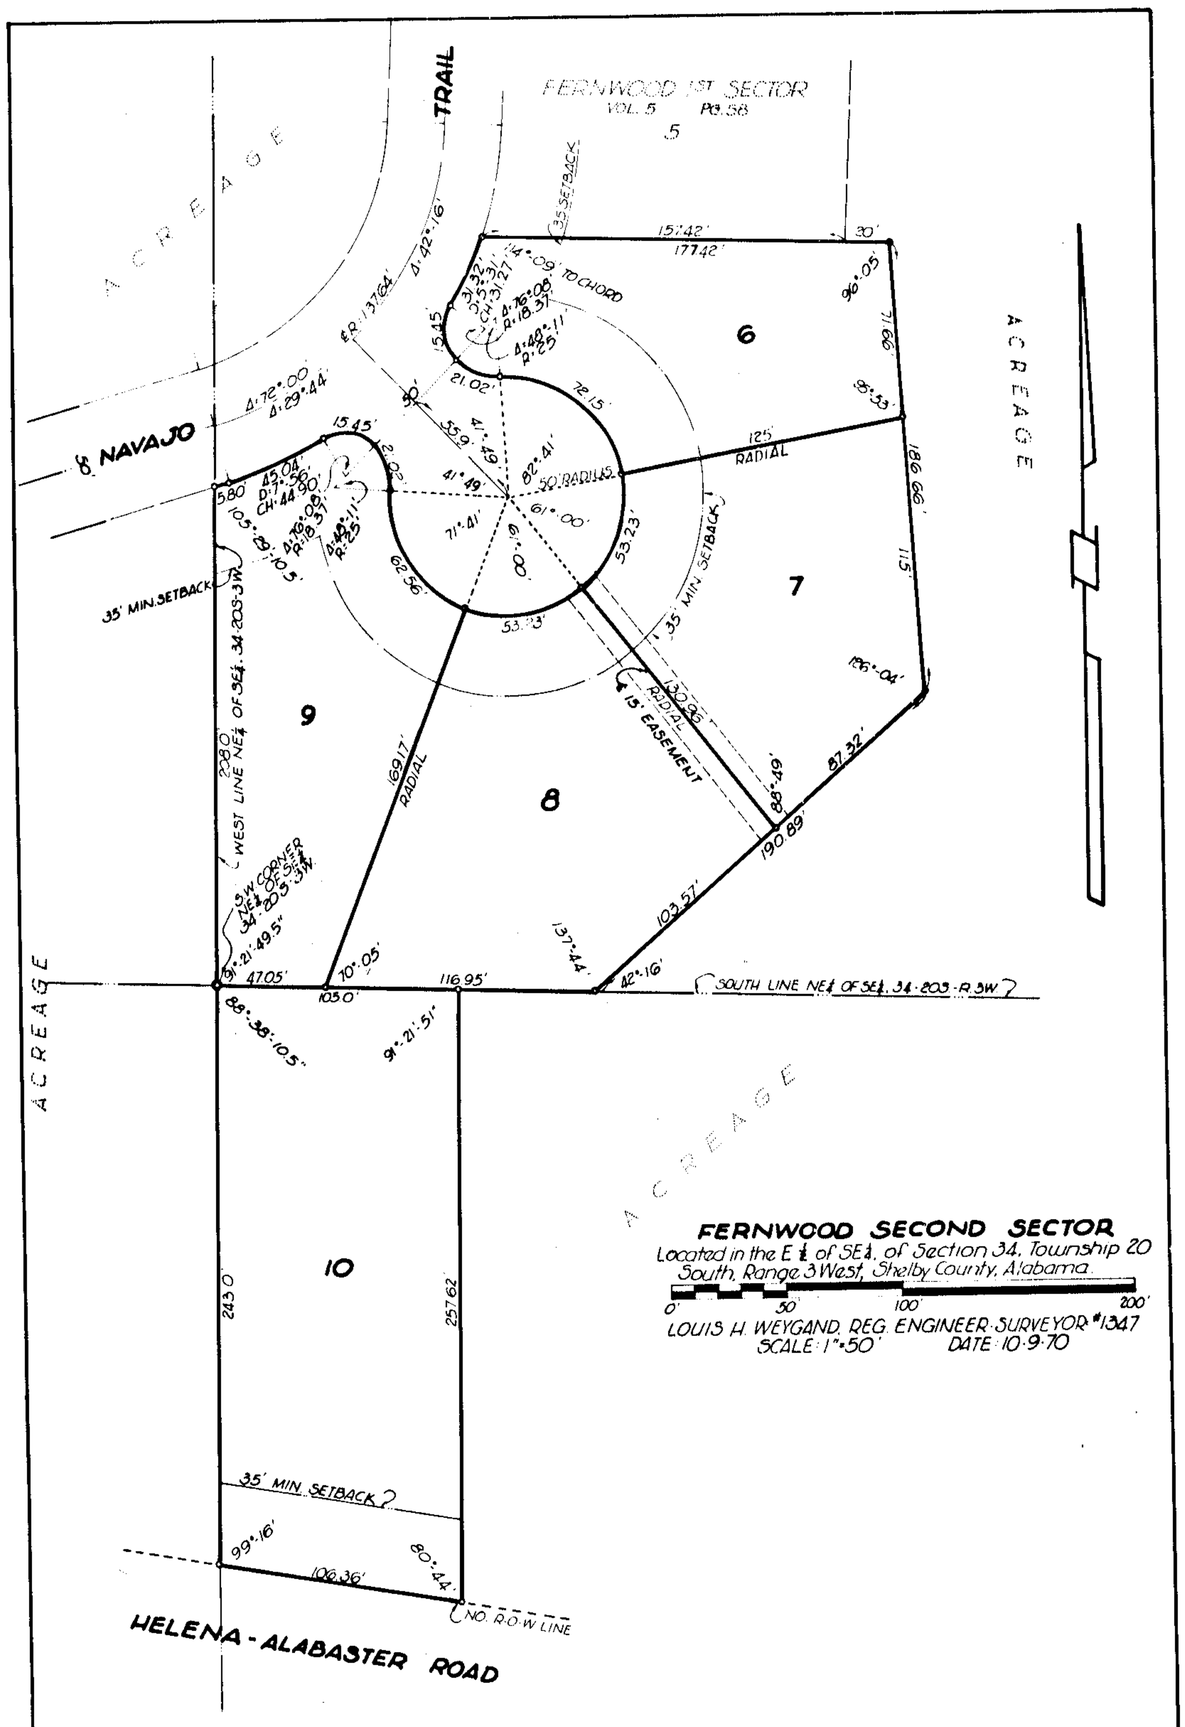


**FERNWOOD SECOND SECTOR**
Located in the E ½ of SE ¼ of Section 34, Township 20 South, Range 3 West, Shelby County, Alabama.
0' 50' 100' 200'
LOUIS H. WEYGAND, REG. ENGINEER-SURVEYOR #1347
SCALE: 1"=50' DATE: 10-9-70

State of Alabama)
Jefferson County)

We, the undersigned, Louis H. Weygand, Engineer-Surveyor, and Harold R. Walker and Leonard Hultquist II, President and Vice-President, Secretary, respectively, of Green Valley Homes, Inc., Owner, do hereby certify that the foregoing map is a true and correct map of a survey made by Louis H. Weygand, surveyor, of the property shown on this map, with the dimensions of the lots shown thereon, that the same is a subdivision of a part of the E½ of SE¼, Section 34, Township 20 South, Range 3 West, Shelby County, Alabama, and that iron pins correctly designate all lot corners and curve points as shown by small open circles on said map.

In witness whereof we have hereunto set our hands on this the 16th day of October 1970.

By: Louis H. Weygand
Louis H. Weygand, Engineer-Surveyor

By: Harold R. Walker
Harold R. Walker, President
Green Valley Homes, Inc., Owner

By:
Leonard Hultquist II, Vice-President
Secretary, Green Valley Homes, Inc., Owner

State of Alabama)
Jefferson County)

I, Jane W. Thompson, a Notary Public in and for said County and State, do hereby certify that Louis H. Weygand, whose name is signed to the foregoing certificate as Engineer-Surveyor, and Harold R. Walker and Leonard Hultquist II, whose names are signed to the foregoing certificate as President and Vice-President, Secretary, respectively, of Green Valley Homes, Inc., Owner, and who are known to me, acknowledged before me on this day that, being informed of the contents thereof, they executed the same voluntarily as such surveyor and owners on the day the same bears date.

Given under my hand and seal this the 16th day of October, 1970.

By: Jane W. Thompson
Notary Public

Approved: Harold Walker
Alabaster Planning Commission

Approved:
HEALTH DEPARTMENT

Map Book 5 Page 63

ROBERTS & SON, INC.
PRINTERS — BOOKBINDERS — LITHOGRAPHERS
MICROFILMING AND MICRO-REPRODUCTIONS
P. O. BOX 1382 BIRMINGHAM, ALABAMA
PHONE 322-3122