RICE ACRES
SECTOR TWO

LOCATED IN
NE 1/4 OF SECTION 13, TWP. 24 N, R.15 E. &
NW 1/4 OF SECTION 18, TWP. 24 N, R 16 E
SHELBY COUNTY, ALABAMA

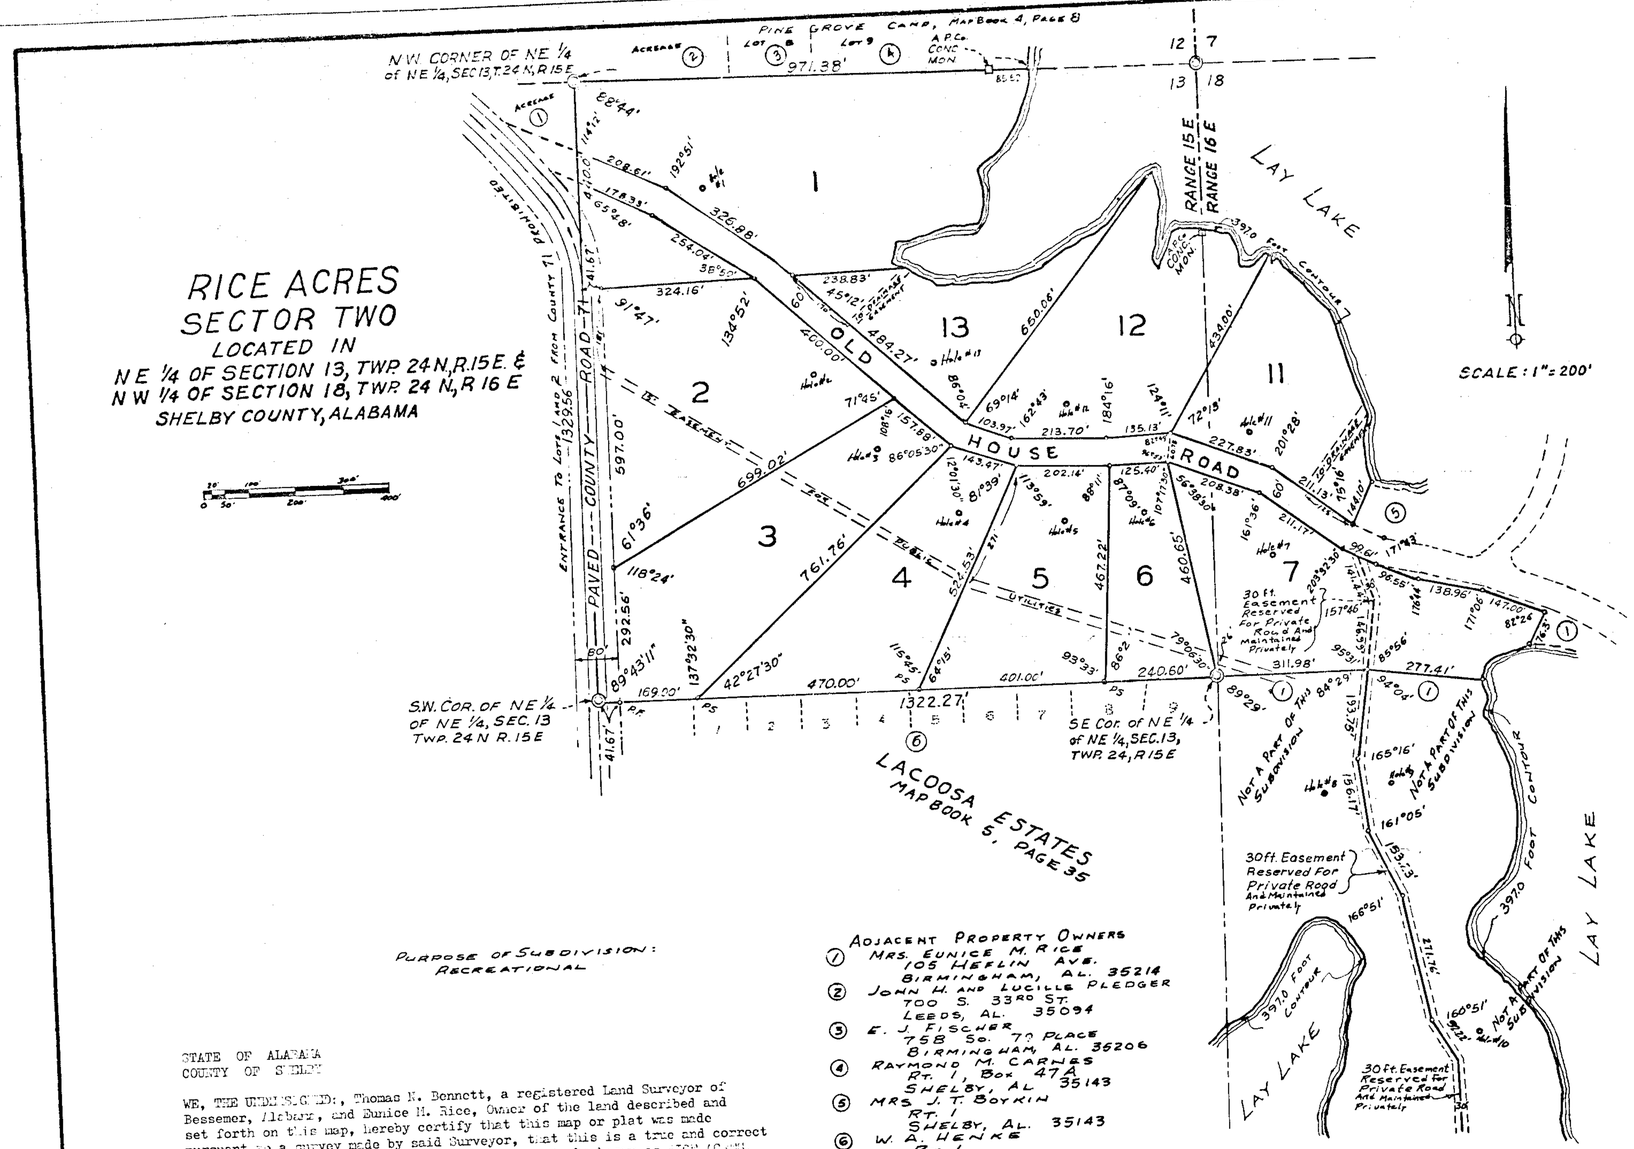

PURPOSE OF SUBDIVISION:
RECREATIONAL

ADJACENT PROPERTY OWNERS
1. MRS. EUNICE M. RICE
105 HEFLIN AVE.
BIRMINGHAM, AL. 35214
2. JOHN H. AND LUCILLE PLEDGER
700 S. 33RD ST.
LEEDS, AL. 35094
3. E. J. FISCHER
758 So. 70 PLACE
BIRMINGHAM, AL. 35206
4. RAYMOND M. CARNES
RT. 1, BOX 47A
SHELBY, AL. 35143
5. MRS. J. T. BOYKIN
RT. 1
SHELBY, AL. 35143
6. W. A. HENKE
RT. 1
SHELBY, AL 35143

STATE OF ALABAMA
COUNTY OF SHELBY

WE, THE UNDERSIGNED:, Thomas N. Bennett, a registered Land Surveyor of Bessemer, Alabama, and Eunice M. Rice, Owner of the land described and set forth on this map, hereby certify that this map or plat was made pursuant to a survey made by said Surveyor, that this is a true and correct map or plat of lands shown hereon and known or to be known as RICE ACRES, SECTOR TWO in NE 1/4 of Section 13, Township 24 North, Range 15 East and NW 1/4 of Section 18, Township 24 North, Range 16 East of the St. Stephens Principal Meridian, Shelby County, Alabama, showing lots and roadways, giving number and dimensions of each lot and width of roadway, and showing the relation of the land so platted to the Government Survey; and that iron pins have been installed at all lot corners as shown and designated by small open circles on said map or plat.

IN WITNESS WHEREOF, we the said Thomas N. Bennett and Eunice M. Rice have hereunto set our hands and seals this the 2nd day of November, 1971.

Thomas N. Bennett
Thomas N. Bennett, L.S.
Alabama Register #9544

Eunice M. Rice
Eunice M. Rice, Owner

STATE OF ALABAMA
COUNTY OF JEFFERSON

I, Kenneth L. Crews, a Notary Public in and for said County and State, do hereby certify that Thomas N. Bennett, Land Surveyor, and Eunice M. Rice, Owner, whose names are signed to the foregoing instrument, and who are known to me, acknowledged before me on this date, that being informed of the contents, they executed the same voluntarily on the day the same bears date.

GIVEN UNDER MY HAND AND OFFICIAL SEAL, this the 2nd day of November, 1971.

Kenneth L. Crews
Notary Public

1-2-73
Date Commission Expires

APPROVED:
SHELBY COUNTY HEALTH DEPARTMENT
By: F. H. Kemp

APPROVED:
SHELBY COUNTY ENGINEER
By: Geo. R. Kay Jr.

APPROVED:
SHELBY COUNTY PLANNING COMMISSION
BY: W. Saul Yeager

BE IT RESOLVED BY the Shelby County Comission that the assent of this body be, and the same hereby is, given to the dedication of the street as shown on plat or map of RICE ACRES, SECTOR TWO, which said plat or map is certified to have been made by Thomas N. Bennett as surveyor, at the instance of Eunice M. Rice as owner, and has been exhibited to this Board; said plat or map being further identified by a memorial of the approval of this Board signed by _____, County Clerk, of even date herewith.

STATE OF ALABAMA
SHELBY COUNTY
I HEREBY CERTIFY THIS INSTRUMENT WAS FILED
1972 JAN 21 AM 8:04
U.C.C. FILING
REC. ERDING FEE $
Corporation
Mortgage Tax

19720121000003600 1/1 $.00
Shelby Cnty Judge of Probate,AL
01/21/1972 12:00:00AM FILED/CERT

PICAS & NONPAREILS 6
PHONE 822-3122
ROBERTS & SON, INC.
P. O. BOX 1382
PRINTERS — BOOKBINDERS — LITHOGRAPHERS BIRMINGHAM, ALABAMA
MICROFILMING AND MICRO-REPRODUCTIONS
INCHES

MAP BOOK 5 PAGE 87