19720411000019190 1/1 $.00
Shelby Cnty Judge of Probate,AL
04/11/1972 12:00:00AM FILED/CERT

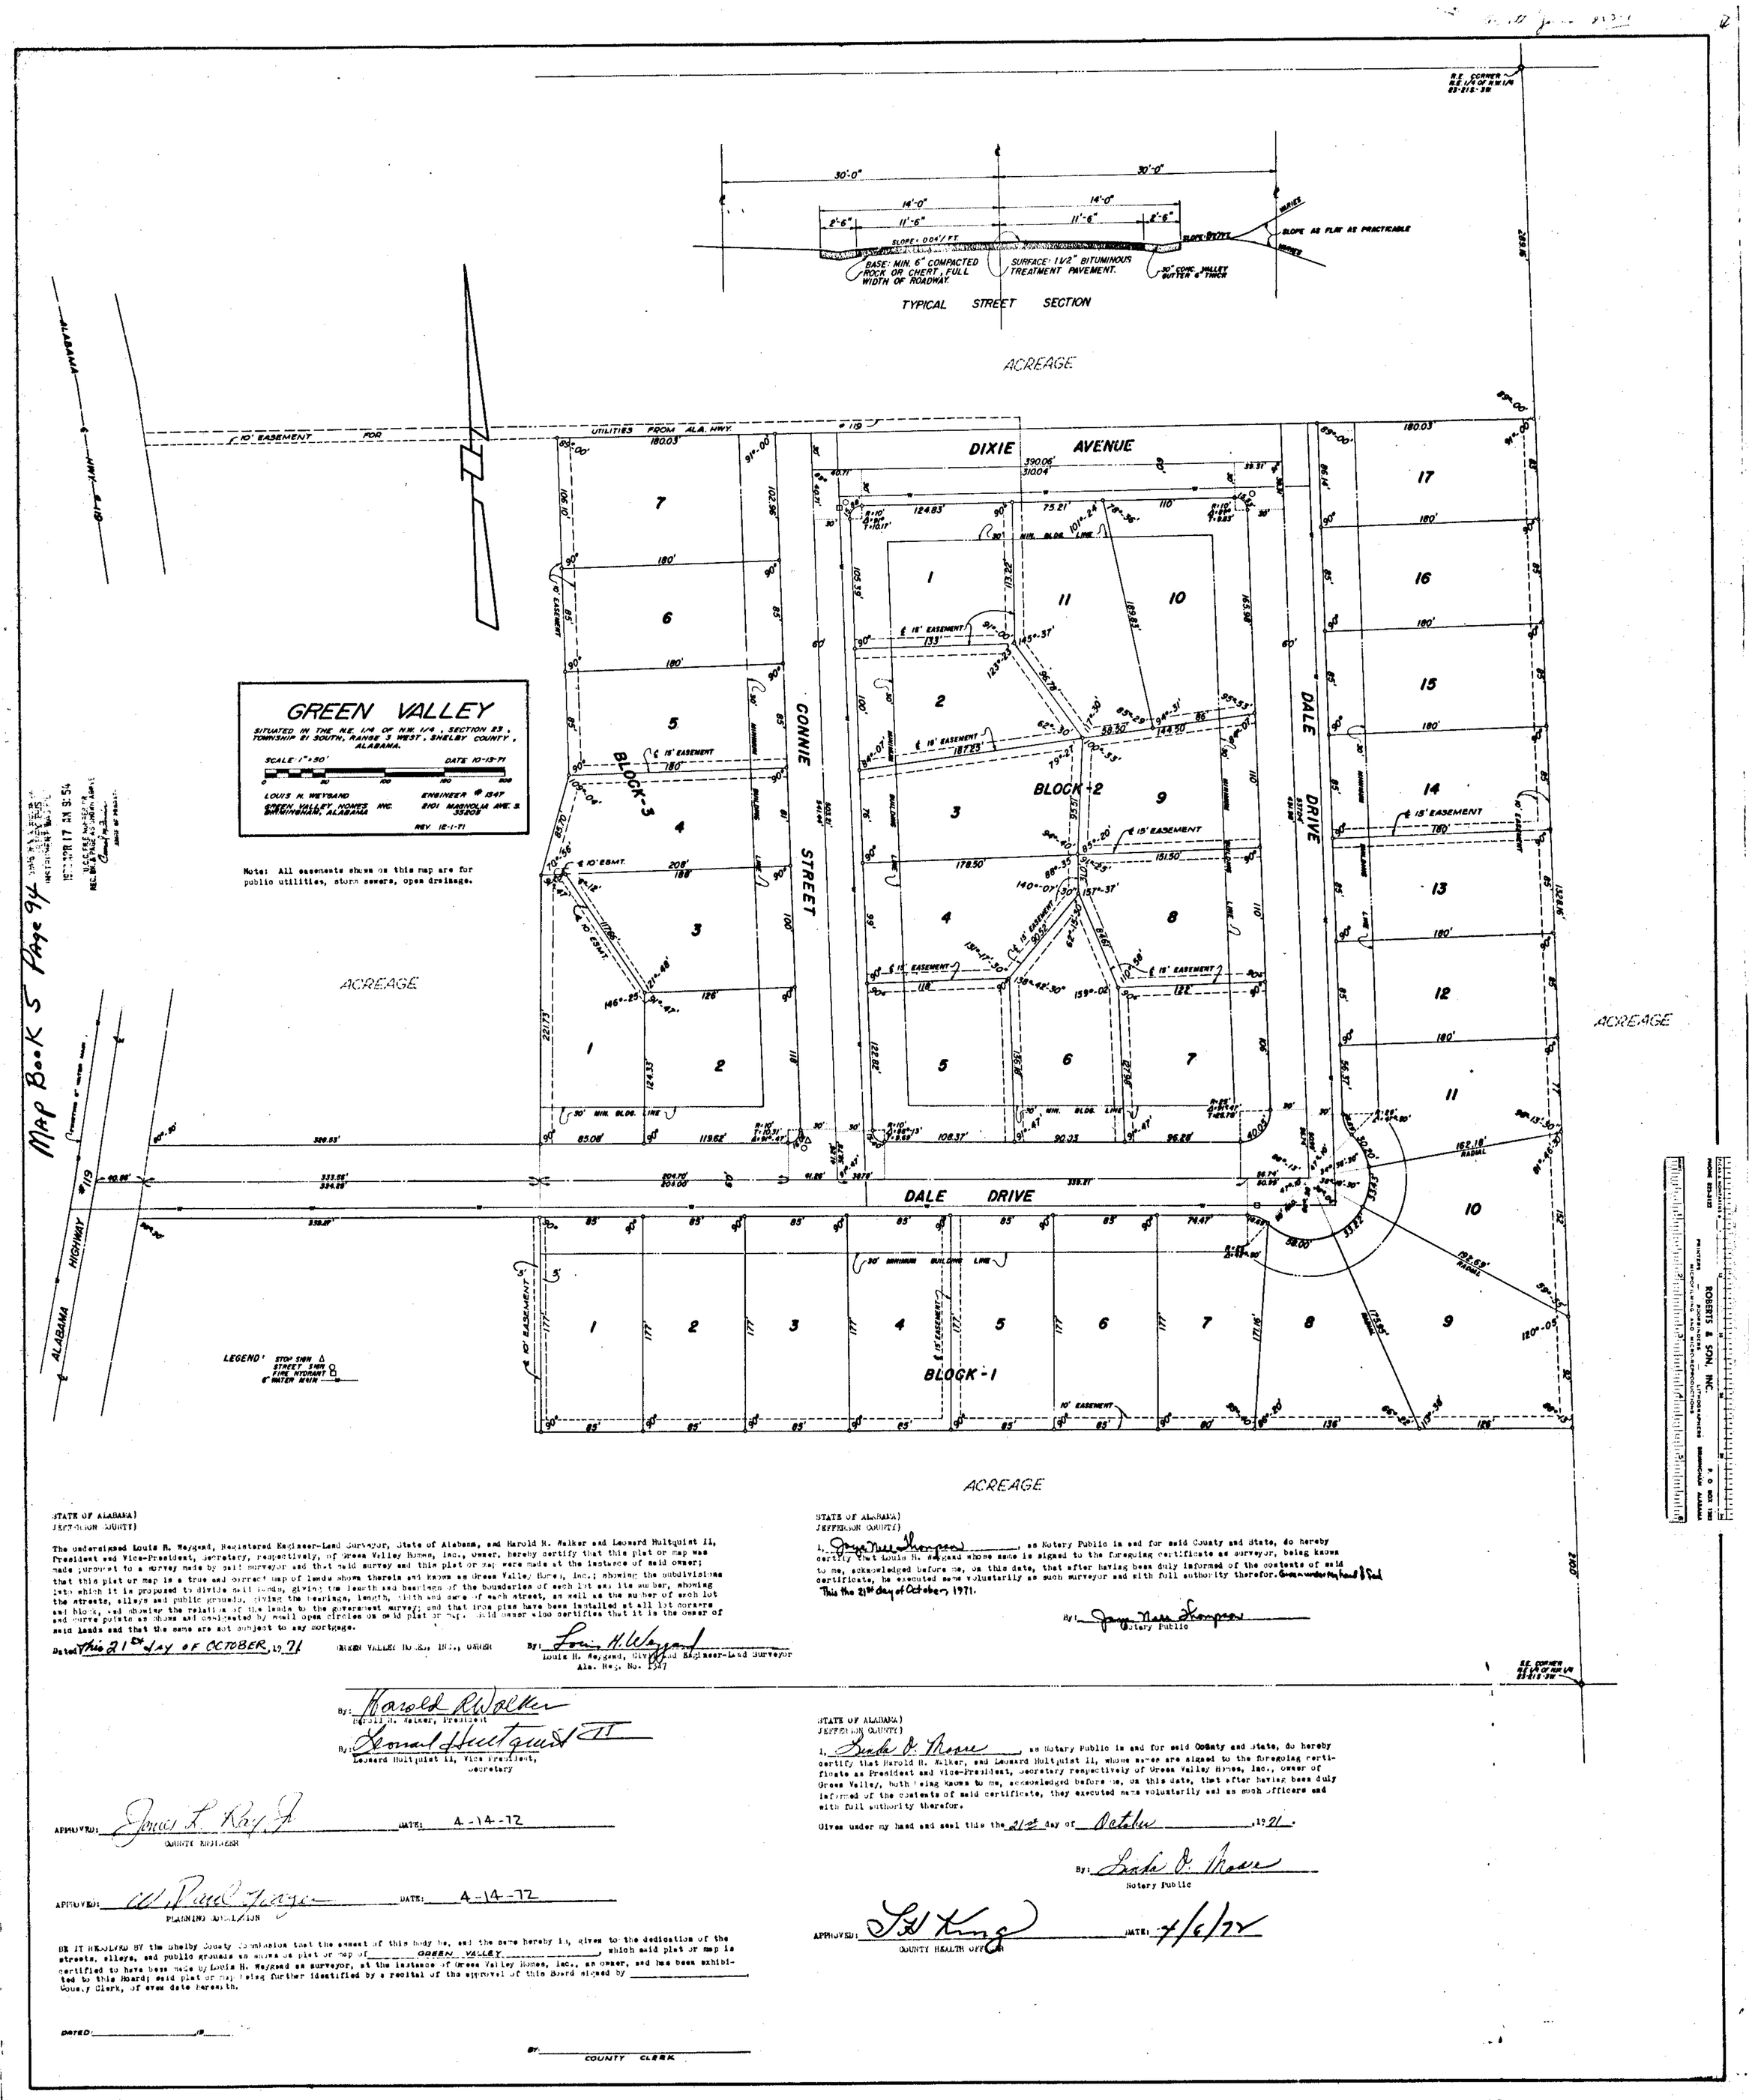

STATE OF ALABAMA)
JEFFERSON COUNTY)

The undersigned Louis H. Weygand, Registered Engineer-Land Surveyor, State of Alabama, and Harold H. Walker and Leonard Hultquist II, President and Vice-President, Secretary, respectively, of Green Valley Homes, Inc., Owner, hereby certify that this plat or map was made pursuant to a survey made by said surveyor and that said survey and this plat or map were made at the instance of said owner; that this plat or map is a true and correct map of lands shown thereon and known as Green Valley Homes, Inc.; showing the subdivisions into which it is proposed to divide said lands, giving the length and bearings of the boundaries of each lot and its number, showing the streets, alleys and public grounds, giving the bearings, length, width and name of each street, as well as the number of each lot and block, and showing the relation of the lands to the government survey; and that iron pins have been installed at all lot corners and curve points as shown and designated by small open circles on said plat or map. Said owner also certifies that it is the owner of said lands and that the same are not subject to any mortgage.

Dated This 21st day of OCTOBER, 1971

GREEN VALLEY HOMES, INC., OWNER

By: Louis H. Weygand
Louis H. Weygand, Civil and Engineer-Land Surveyor
Ala. Reg. No. 1347

By: Harold H. Walker
Harold H. Walker, President

By: Leonard Hultquist II
Leonard Hultquist II, Vice President, Secretary

STATE OF ALABAMA)
JEFFERSON COUNTY)

I, Joyce Nell Thompson, as Notary Public in and for said County and State, do hereby certify that Louis H. Weygand whose name is signed to the foregoing certificate as surveyor, being known to me, acknowledged before me, on this date, that after having been duly informed of the contents of said certificate, he executed same voluntarily as such surveyor and with full authority therefor. Given under my hand and seal

This the 21st day of October, 1971.

By: Joyce Nell Thompson
Notary Public

STATE OF ALABAMA)
JEFFERSON COUNTY)

I, Linda D. Howe, as Notary Public in and for said County and State, do hereby certify that Harold H. Walker, and Leonard Hultquist II, whose names are signed to the foregoing certificate as President and Vice-President, Secretary respectively of Green Valley Homes, Inc., owner of Green Valley, both being known to me, acknowledged before me, on this date, that after having been duly informed of the contents of said certificate, they executed same voluntarily and as such officers and with full authority therefor.

Given under my hand and seal this the 21st day of October, 1971.

By: Linda D. Howe
Notary Public

APPROVED: James L. Ray Jr. DATE: 4-14-72
COUNTY ENGINEER

APPROVED: W. Paul Teague DATE: 4-14-72
PLANNING COMMISSION

APPROVED: J.H. King DATE: 4/6/72
COUNTY HEALTH OFFICER

BE IT RESOLVED BY the Shelby County Commission that the request of this body be, and the same hereby is, given to the dedication of the streets, alleys, and public grounds as shown on plat or map of GREEN VALLEY, which said plat or map is certified to have been made by Louis H. Weygand as surveyor, at the instance of Green Valley Homes, Inc., as owner, and has been exhibited to this Board; said plat or map being further identified by a recital of the approval of this Board signed by _____ County Clerk, of even date herewith.

DATED: _____, 19__

BY: _____
COUNTY CLERK

ROBERTS & SON, INC.
PRINTERS
MICROFILM, MICRO-RECORDING AND MICRO-REPRODUCTIONS
P. O. BOX 1383
BIRMINGHAM ALABAMA
PHONE 323-5122