WOODDALE - FIRST SECTOR

A RESIDENTIAL SUBDIVISION
Situated in the Southwest ¼ of the Northeast ¼, and a portion of the Southeast ¼ of Northeast ¼, Sec. 36, Twp. 19 So., R. 3 W., Shelby County, Alabama

Scale: 1" = 100' Feb. 15, 1972

Graphic Scale

Coulter & Gay Engineering Company, Inc.
Homewood, Alabama

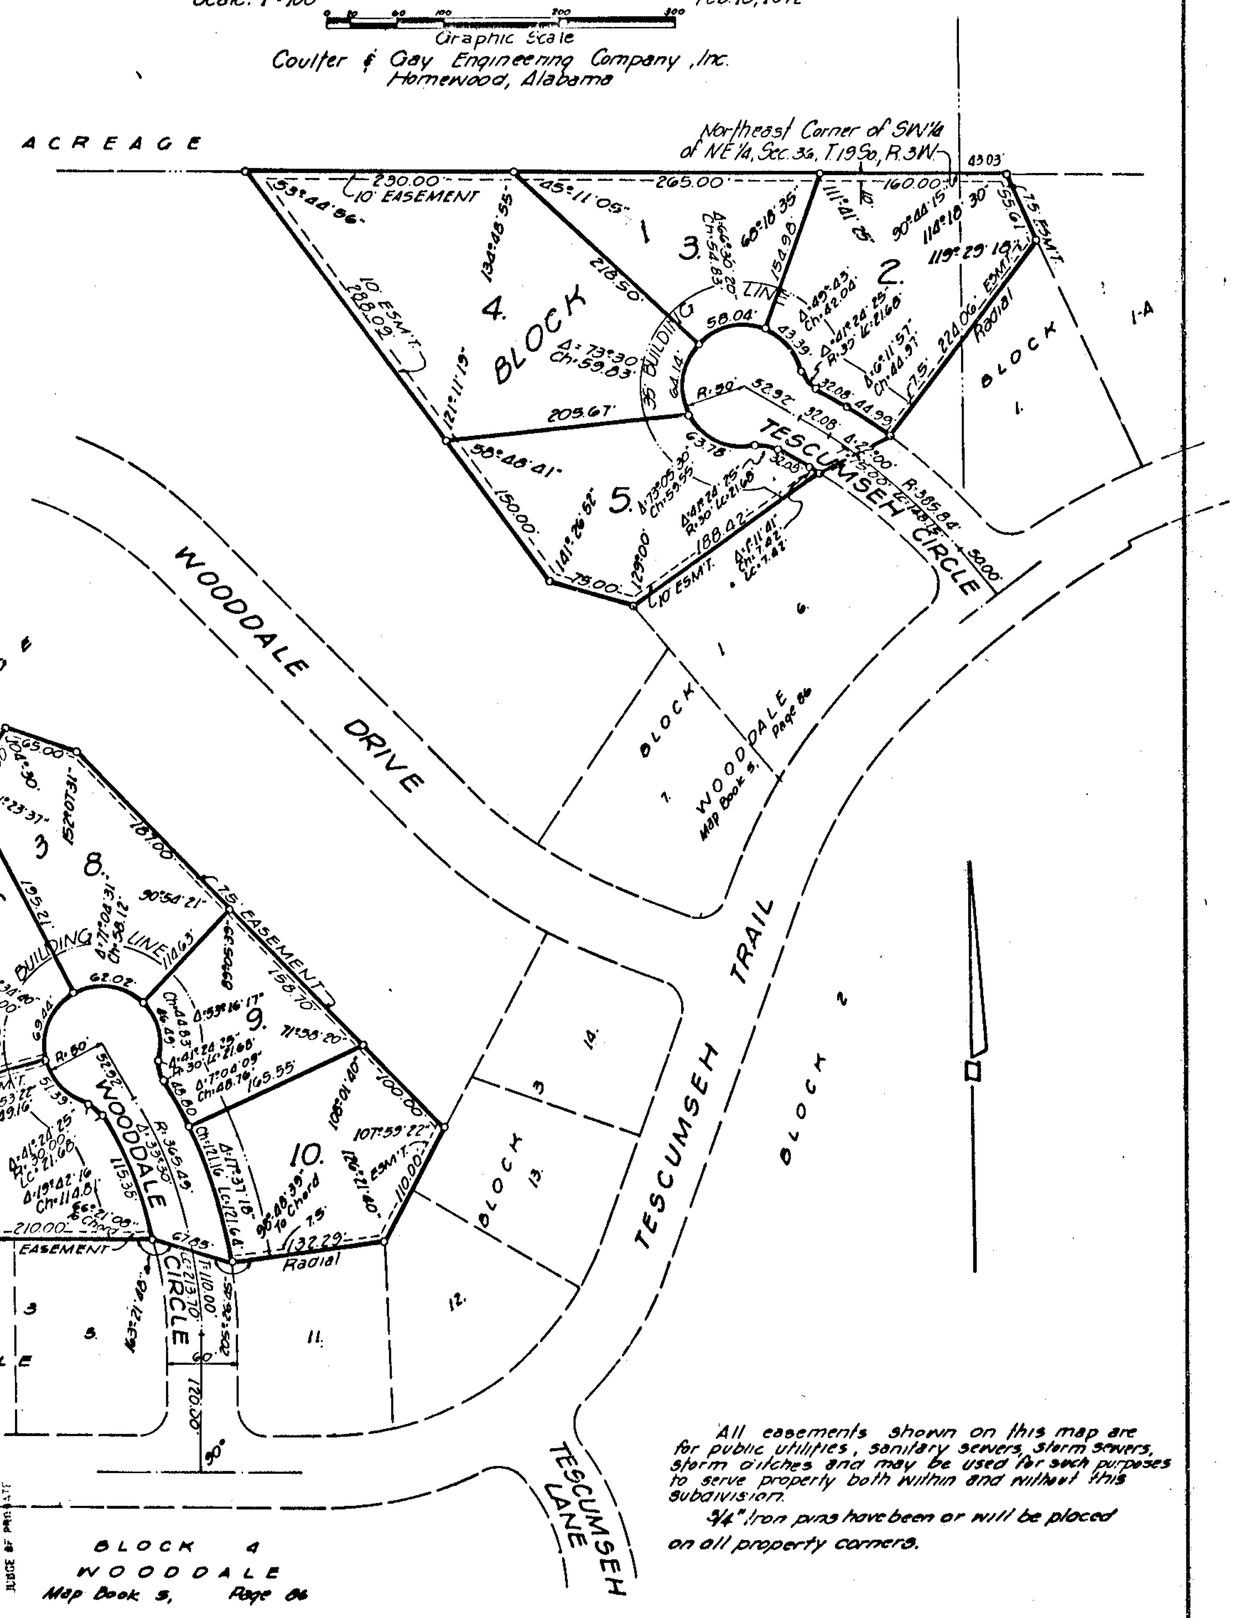

All easements shown on this map are for public utilities, sanitary sewers, storm sewers, storm ditches and may be used for such purposes to serve property both within and without this subdivision.

3/4" iron pins have been or will be placed on all property corners.

STATE OF ALABAMA
SHELBY COUNTY

We, the undersigned, A. C. Coulter, Jr., Civil Engineer and Surveyor and Fred McDaniel and Carlos Johnson, Owners, do hereby certify that this is a true and correct map or plat of a survey made by A. C. Coulter, Jr., Civil Engineer and Surveyor of the aforesaid property showing the streets, avenues, or other public ways and giving the name and width of each street and avenue and the number and dimensions of each lot and block and showing the relation of the land so platted to the Government Survey of the Southwest Quarter of the Northeast Quarter and a portion of the Southeast Quarter of the Northeast Quarter of Section 36, Township 19 South, Range 3 West, Shelby County, Alabama. Said owners also certify that they are the owners of said lands and that the same are not subject to any mortgage.

In witness whereof said surveyor has set his name and seal and Fred McDaniel, and Carlos Johnson, Owners, have executed these presents this ____day of _____, 1972.

COULTER AND GAY ENGINEERING COMPANY, INC.

BY: A. C. Coulter, Jr. Reg. No. 1967

Fred McDaniel

Carlos Johnson

STATE OF ALABAMA
SHELBY COUNTY

I, Dora Ellen P. Phillips, a Notary Public in and for said County and State hereby certify that A. C. Coulter, Jr., Civil Engineer and Surveyor, and Fred McDaniel and Carlos Johnson, as Owners, whose names are signed to the foregoing certificate and who are known to me, acknowledged before me on this date that being duly informed of the contents of said certificate, they executed the same voluntarily on the day the same bears date.

Given under my hand and seal this the 13th day of April 1972.

Dora Ellen P. Phillips
Notary Public

BE IS RESOLVED BY the Shelby County Commission that the assent of this body be, and the same hereby is given to the dedication of streets, alleys, and public grounds as shown on plat or map of "Wooddale First Sector", which said plat or map is certified to have been made by A. C. Coulter, Jr., as surveyor, at the instance of Fred McDaniel and Carlos Johnson, Owners, and has been exhibited to this Board; said plat or map being further identified by a recital of the approval of this Board signed by _____, County Clerk, of even date herewith.

SHELBY PLANNING COMMISSION BY: W. Paul Morgan SHELBY COUNTY ENGINEER: James L. Ray Jr.

L. H. King, Sanitation Officer, Shelby County Health Dept. 4/13/72

STATE OF ALABAMA SHELBY CO. I CERTIFY THIS INSTRUMENT WAS FILED 1972 APR 14 AM 9 42
U.C.C. FILE NUMBER OR REC. BK. & PAGE AS SHOWN ABOVE
Dora Ellen P. Phillips
JUDGE OF PROBATE

ROBERTS & SON, INC.
BOOKBINDERS — PRINTERS — LITHOGRAPHERS
MICROFILMING AND MICRO-REPRODUCTIONS
P. O. BOX 1382 BIRMINGHAM, ALABAMA
PHONE 822-3122

Map Book 5 Page 91

19720414000019830 1/1 $.00
Shelby Cnty Judge of Probate,AL
04/14/1972 12:00:00AM FILED/CERT