136

AND SANITARY FACILITIES BY SHELBY COUNTY HEALTH

COUNTY OFFICIAL

ENGINEER.

Y PLANNING COMMISSION.

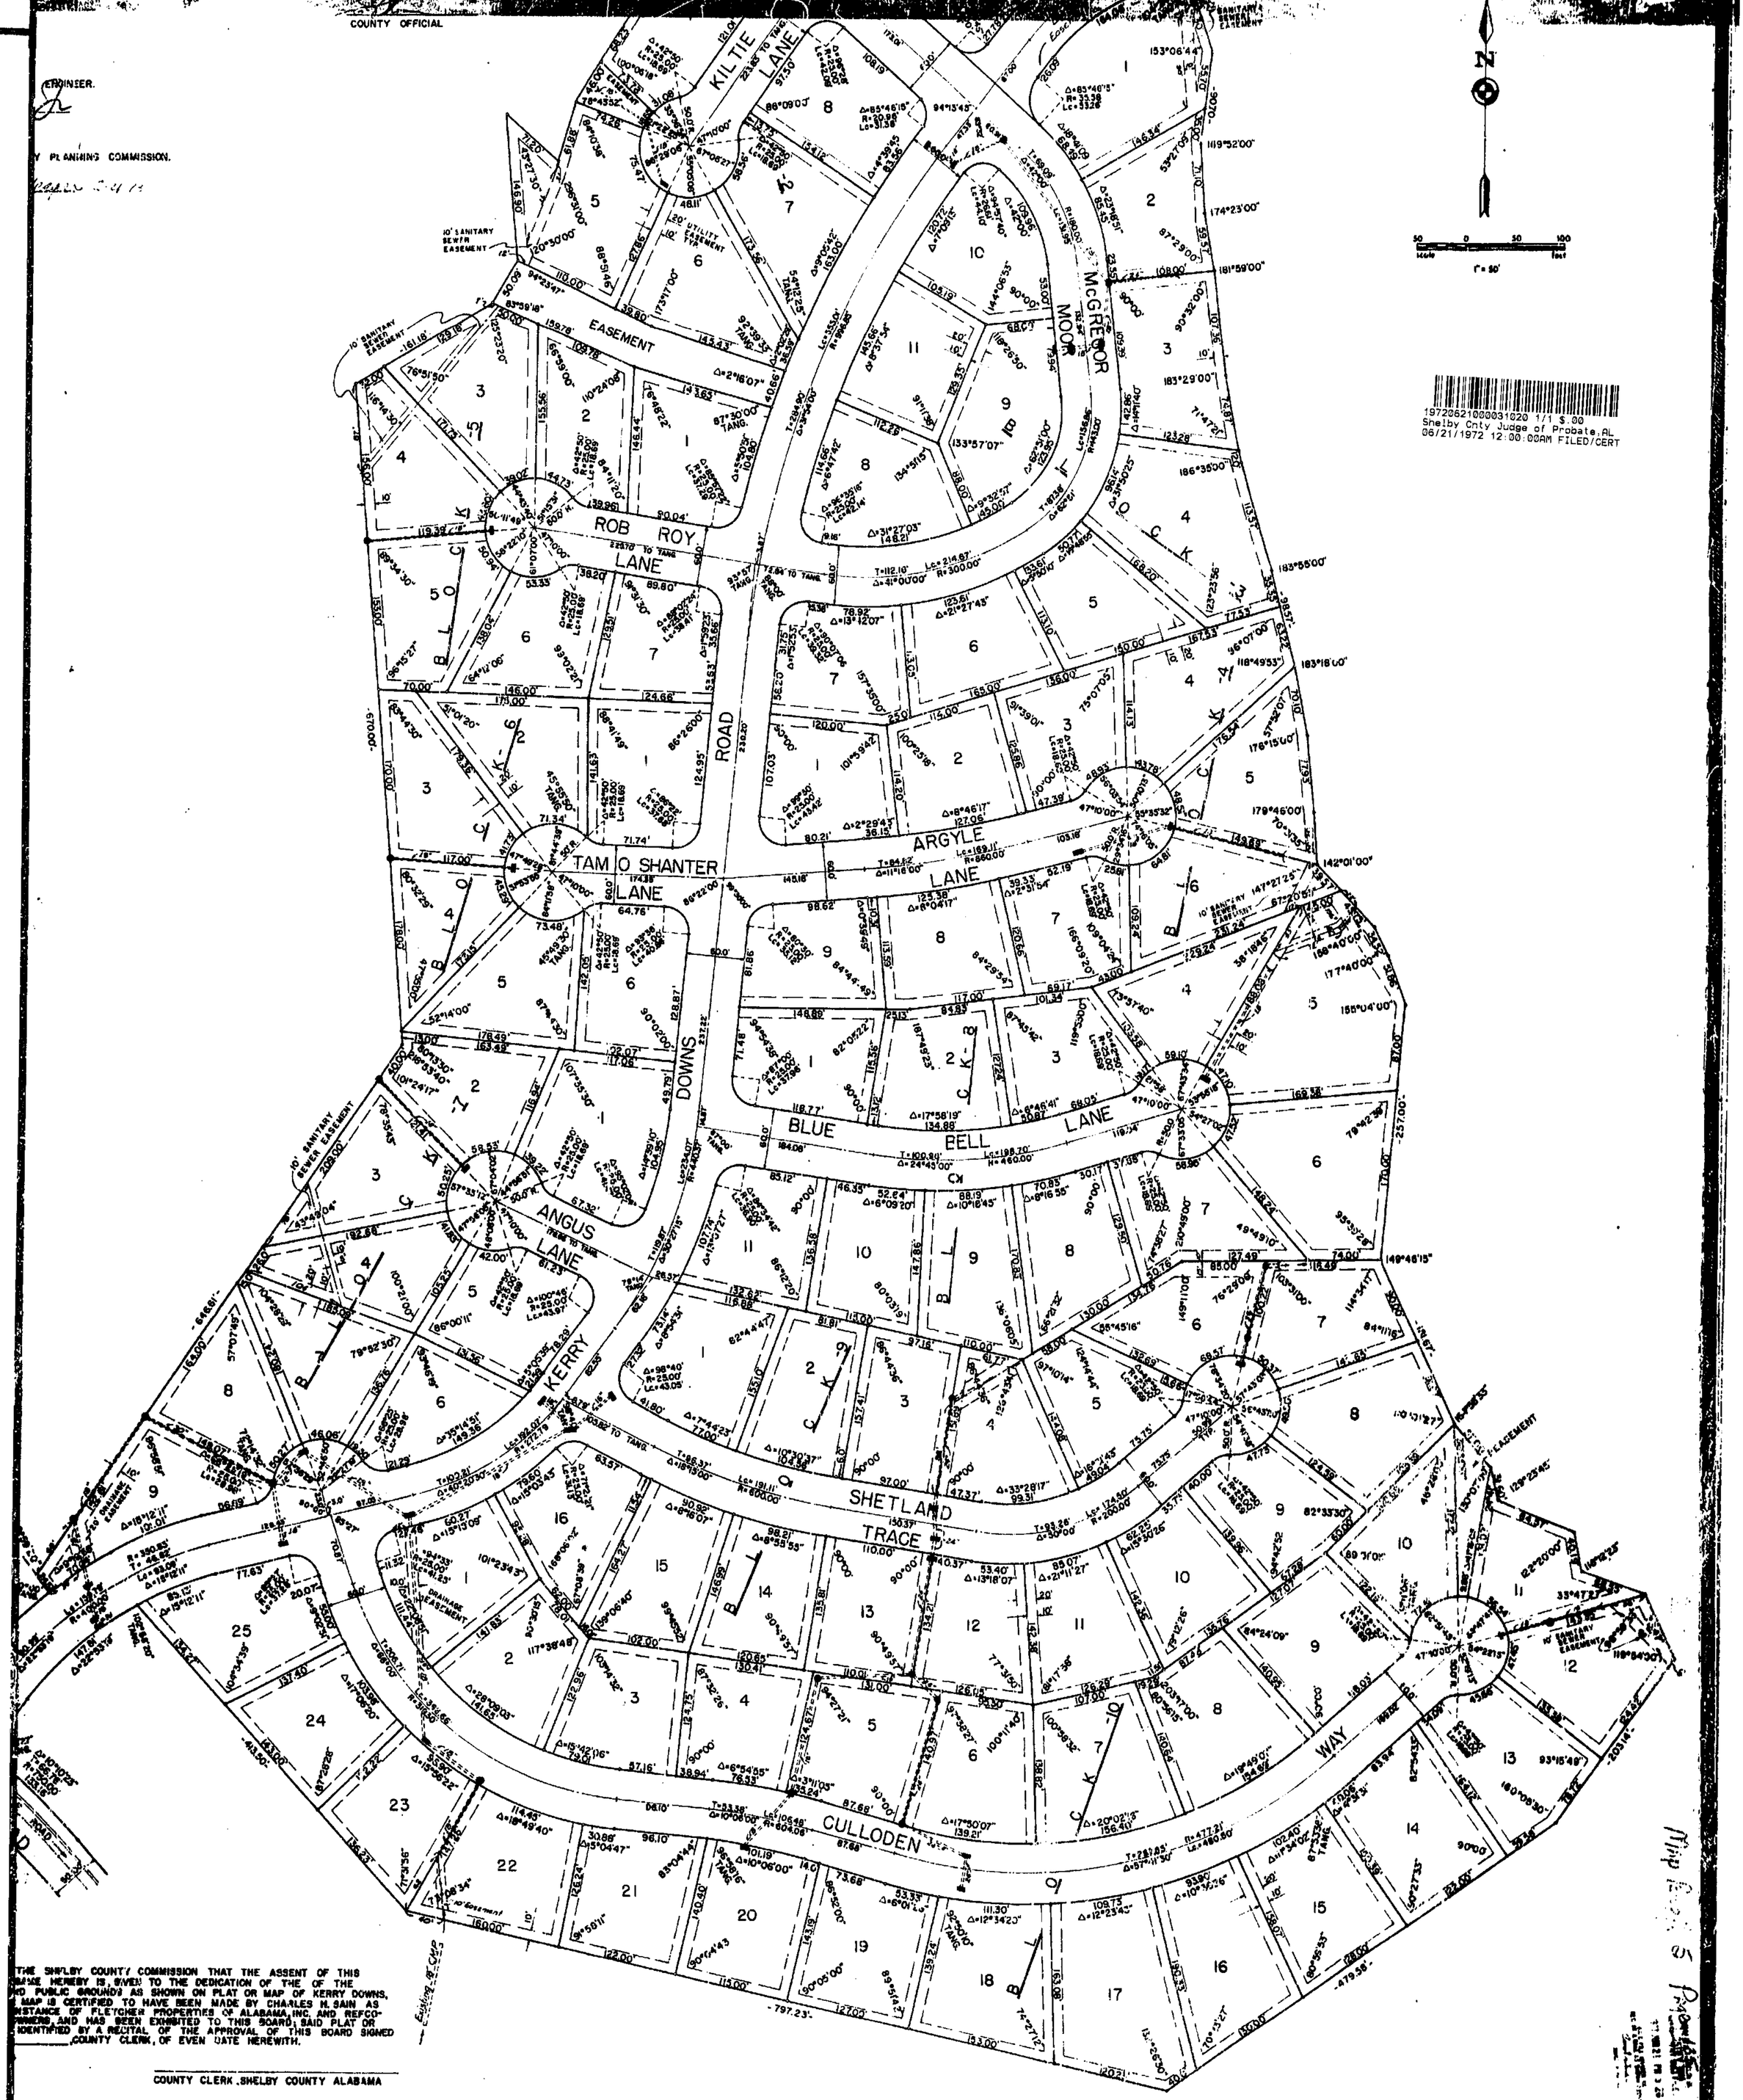

19720621000031020 1/1 $.00
Shelby Cnty Judge of Probate, AL
06/21/1972 12:00:00AM FILED/CERT

THE SHELBY COUNTY COMMISSION THAT THE ASSENT OF THIS
SAME HEREBY IS GIVEN TO THE DEDICATION OF THE OF THE
ND PUBLIC GROUNDS AS SHOWN ON PLAT OR MAP OF KERRY DOWNS,
MAP IS CERTIFIED TO HAVE BEEN MADE BY CHARLES H. SAIN AS
NSTANCE OF FLETCHER PROPERTIES OF ALABAMA, INC. AND REFCO-
WNERS, AND HAS BEEN EXHIBITED TO THIS BOARD; SAID PLAT OR
IDENTIFIED BY A RECITAL OF THE APPROVAL OF THIS BOARD SIGNED
_____, COUNTY CLERK, OF EVEN DATE HEREWITH.

_____
COUNTY CLERK, SHELBY COUNTY ALABAMA

FOR UTILITIES INCLUDING BUT NOT LIMITED TO WATER, TELEPHONE,
WER AND STORM DRAINAGE ON SURFACE OR ENCLOSED.

ENTS SHOWN THUS: EASEMENT

KERRY DOWNS

A SUBDIVISION OF

INVERNESS

SITUATED IN SHELBY COUNTY, ALABAMA

PREPARED BY
CHARLES H. SAIN ASSOCIATES
CONSULTING ENGINEERS
BIRMINGHAM, ALABAMA
APRIL 1973