Map Book 5 Page 103

STATE OF ALA. SHELBY CO.
I CERTIFY THIS
INSTRUMENT WAS FILE.
1972 JUN 28 PM 12:33
RECORDED IN THIS OFFICE
REC. BK. & PAGE AS SHOWN ABOVE

HICKORY HILLS

Situated in the Northeast ¼ of Northwest ¼, Sec. 36, Township 20 So, Range 3 W, Shelby Co, Alabama

Scale: 1" = 100' October 21, 1971

Graphic Scale

Coulter & Coy Engineering Company, Inc.
Homewood, Alabama

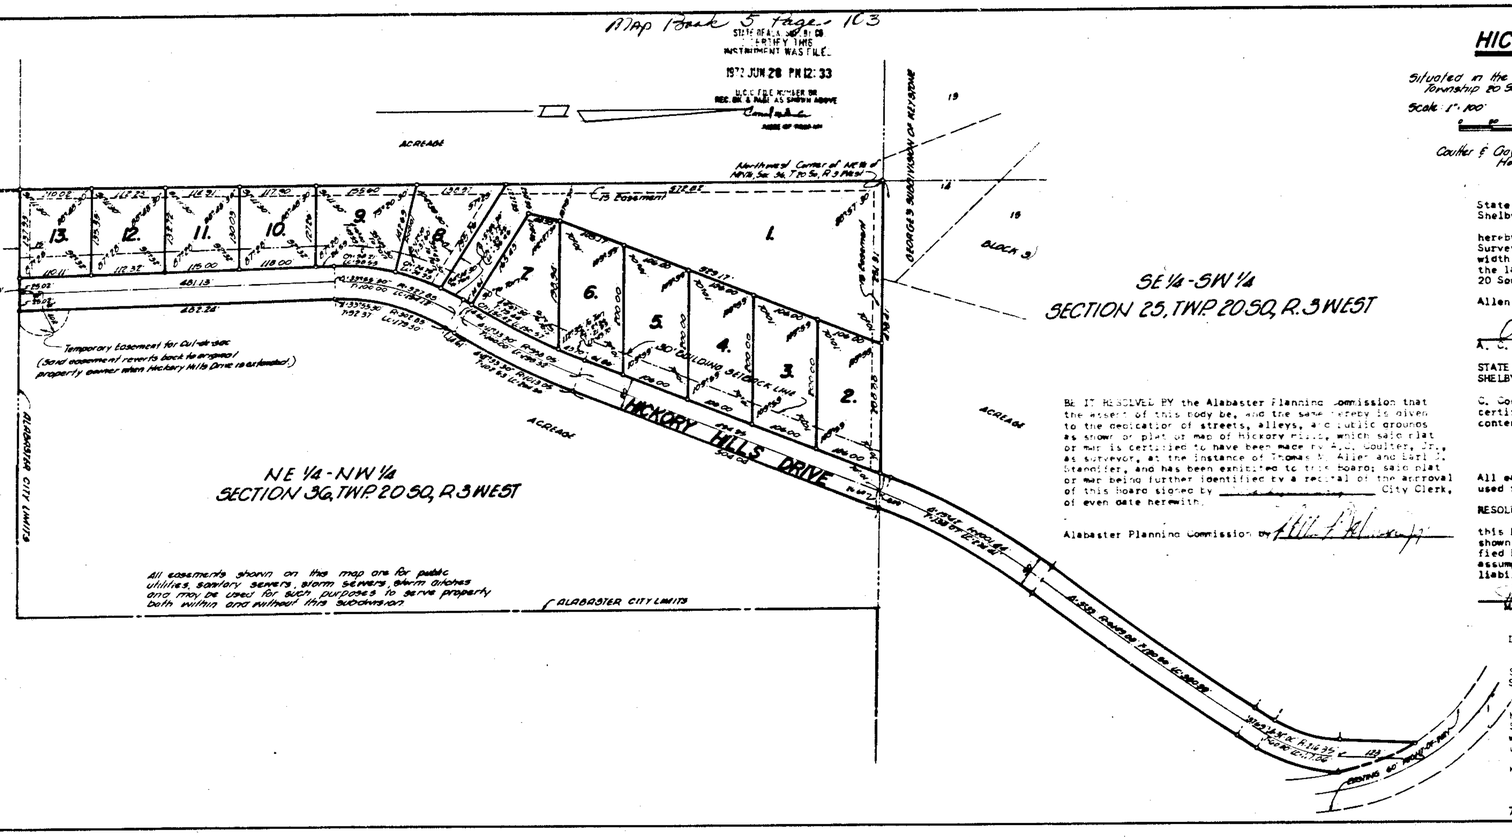

BE IT RESOLVED BY the Alabaster Planning Commission that the assent of this body be, and the same hereby is given to the dedication of streets, alleys, and public grounds as shown on plat or map of Hickory Hills, which said plat or map is certified to have been made by A.C. Coulter, Jr., as surveyor, at the instance of Thomas M. Allen and Earl J. Standifer, and has been exhibited to this board; said plat or map being further identified by a recital of the approval of this board signed by _____ City Clerk, of even date herewith.

Alabaster Planning Commission by _____

State of Alabama
Shelby County

We, the undersigned, A. C. Coulter, Jr. Civil Engineer and Surveyor, and Thomas M. Allen, Owner, do hereby certify that this is a correct plat or map of a survey made by A. C. Coulter, Jr., Civil Engineer and Surveyor, of the aforesaid property showing the streets, avenues or other public ways and giving the name and width of each street and avenue and the number and dimension of each Lot and Block and showing the relation of the land so platted to the Government survey of Northeast Quarter of Northwest Quarter of Section 36, Town-20 South, Range 3 West.

In witness whereof the said A. C. Coulter, Jr., has set his name and seal and the Owner, Thomas M. Allen, has executed these presents this the 3rd day of May, 1972.

3/4" iron pins correctly mark all lot corners.

A. C. Coulter, Jr., Reg. No. 1967

Thomas M. Allen, Owner

STATE OF ALABAMA
SHELBY COUNTY

I, _____, a Notary Public in and for said County and State hereby certify that A. C. Coulter, Jr., Surveyor and Thomas M. Allen and Earl J. Standifer, Owners whose names are signed to the foregoing certificate and who are known to me, acknowledged before me on this date that being duly informed of the contents of said certificate, they executed the same voluntarily on the day the same bears date.

Given under my hand and seal this the 3rd day of January, 1972.

Notary Public

All easement shown on this map are for public utilities, sanitary sewers, storm sewers, storm ditches, and may be used for such purposes to serve property boty within and without this subdivision.

RESOLUTION:

Be it resolved by the Mayor and the City Council of the City of Alabaster, Alabama, that the assent of this body be and the same hereby is given to the dedication of the streets, avenues, alleys and easements as shown on the map of HICKORY HILLS, which has been exhibited to the City Council, said map being further identified by a recital of the approval of the Mayor and the City Council, that this shall not be construed as an assumption of dominion by the City over any street, alley or public grounds shown on said map or impose any liability upon the City for the upkeep of same.

Mayor, City of Alabaster

Approved: E.R. SUDAN, Sanitation Officer Shelby County Health Department

DEDICATION OF ROADWAY THRU S.E. QUARTER OF S.W. QUARTER OF SECTION 25, TOWNSHIP 20 SOUTH, RANGE 3 WEST

STATE OF ALABAMA
SHELBY COUNTY

We, the undersigned, A.C. Coulter, Jr., Civil Engineer and Surveyor, and Earl J. Standifer, Owner, do hereby certify that this is a correct plat or map of a survey made by A.C. Coulter, Jr., Civil Engineer and Surveyor, of the aforesaid property showing the streets, avenues or other public ways and giving the name and width of each street and showing the relation of the land so platted to the Government survey of Southeast Quarter of Southwest Quarter of Section 25, Township 20 South, Range 3 West.

In witness whereof the said A. C. Coulter, Jr., has set his name and seal and the Owner Earl J. Standifer, has executed these present this the 3rd day of May, 1972.

3/4" Iron pins correctly mark all lot corners.

A. C. Coulter, Jr., Reg. No. 1967

Earl J. Standifer, Owner

ROBERTS & SON, INC.
PRINTERS — BOOKBINDERS — LITHOGRAPHERS
MICROFILMING AND MICRO REPRODUCTIONS
PHONE 822-3122 P. O. BOX 1287 BIRMINGHAM, ALABAMA

19720628000032130 1/1 $.00
Shelby, Cnty Judge of Probate, AL
06/28/1972 12:00:00PM FILED/CERT