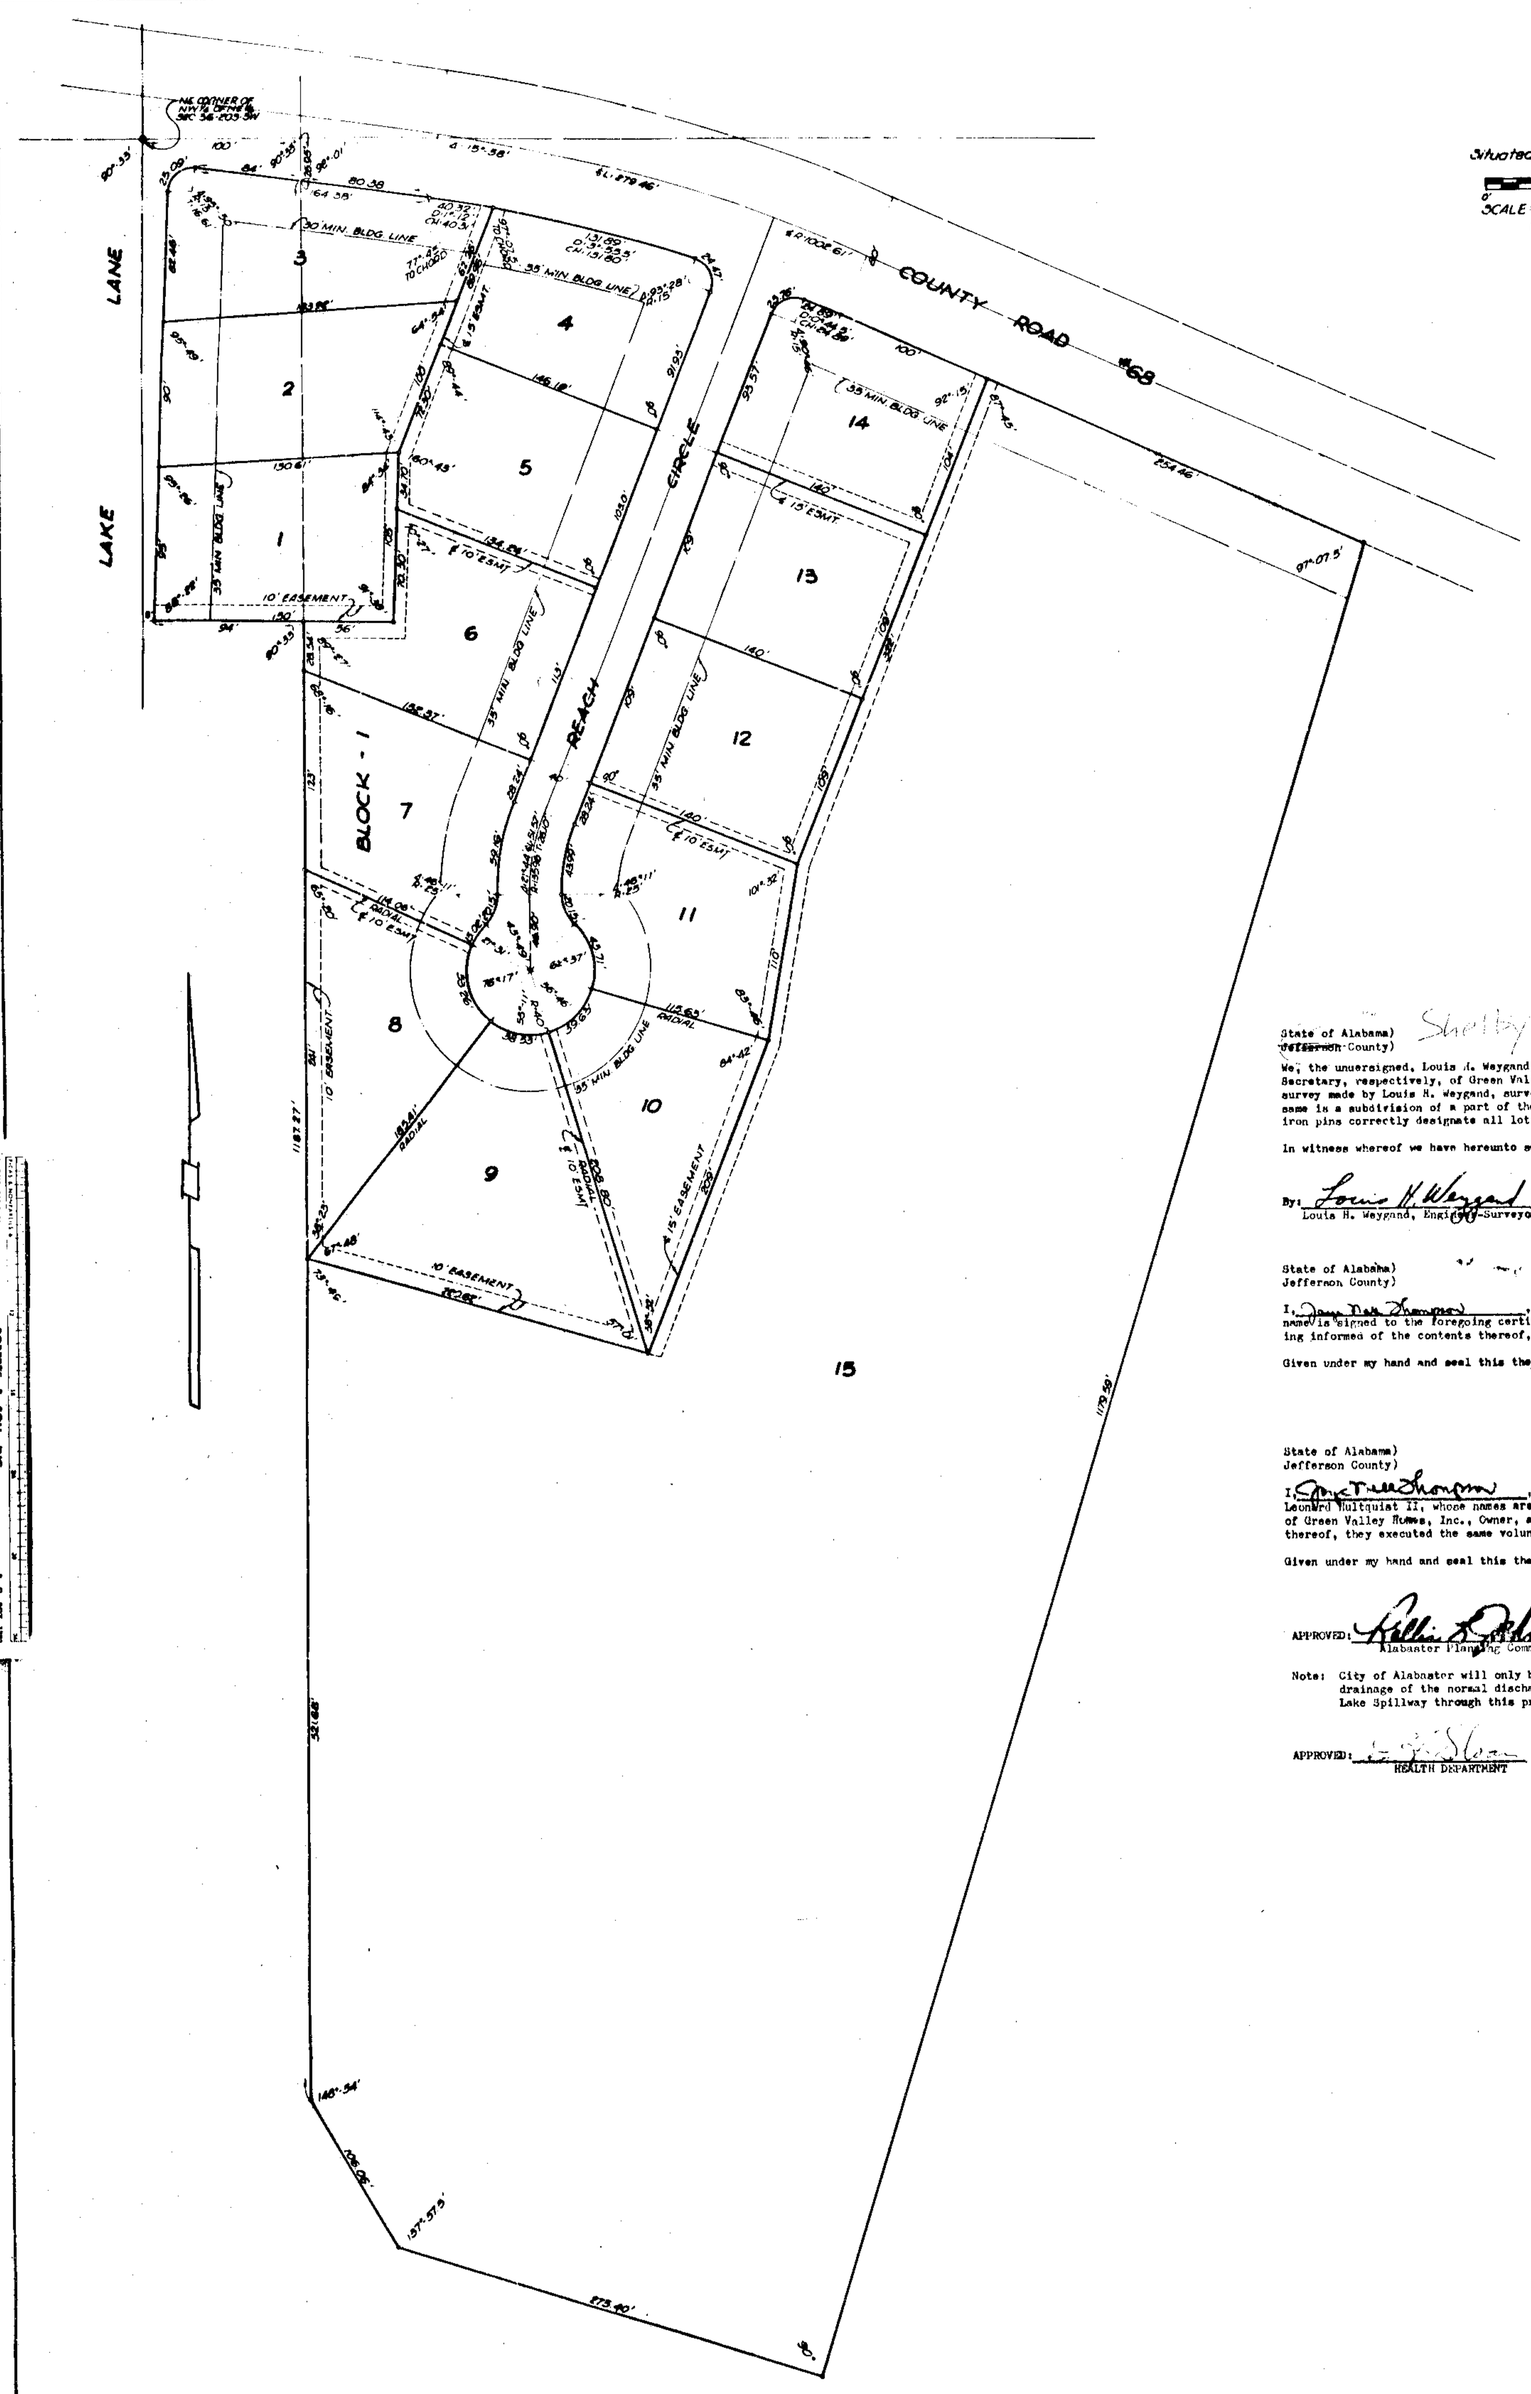

LAKE LANE FIRST SECTOR

Situated in the NW¼ of NE¼ of Section 36, Township 20 South, Range 3 West, Jefferson County, Ala.

SCALE 1" = 50' 0' 100' 200' 300' DATE 8-4-72

Louis H. Weygand, Civil Engineer - Surveyor, Reg. No. 1347

State of Alabama)
~~Jefferson~~ Shelby County)

We, the unuersigned, Louis H. Weygand, Engineer-Surveyor, and Harold R. Walker and Leonard Hultquist II, President and Vice-President. Secretary, respectively, of Green Valley Homes, Inc., Owner, do hereby certify that the foregoing map is a true and correct map of a survey made by Louis H. Weygand, surveyor, of the property shown on this map, with the dimensions of the lots shown thereon, that the same is a subdivision of a part of the NW¼ of NE¼ of Section 36, Township 20 South, Range 3 West, Jefferson County, Alabama, and that iron pins correctly designate all lot corners and curve points as shown by small open circles on said map.

In witness whereof we have hereunto set our hands on this the 31st day of August, 1972.

By: Louis H. Weygand
Louis H. Weygand, Engineer-Surveyor

By: Harold R. Walker
Harold R. Walker, President
Green Valley Homes, Inc., Owner

Leonard Hultquist II, Vice-President
Secretary, Green Valley Homes, Inc., Owner

State of Alabama)
Jefferson County)

I, Joyce Nell Thompson, a Notary Public in and for said County and State, do hereby certify that Louis H. Weygand, whose name is signed to the foregoing certificate as Engineer-Surveyor, and who is known to me, acknowledged before me on this day, that being informed of the contents thereof, he executed the same voluntarily as such surveyor on the day the same bears date.

Given under my hand and seal this the 31st day of August, 1972.

By: Joyce Nell Thompson
Notary Public

State of Alabama)
Jefferson County)

I, Joyce Nell Thompson, a Notary Public in and for said County and State, do hereby certify that Harold R. Walker and Leonard Hultquist II, whose names are signed to the foregoing certificate as President and Vice-President, Secretary, respectively, of Green Valley Homes, Inc., Owner, and who are known to me, acknowledged before me on this day, that being informed of the contents thereof, they executed the same voluntarily as such owners on the day the same bears date.

Given under my hand and seal this the 31st day of August, 1972.

By: Joyce Nell Thompson
Notary Public

APPROVED: Billie R. Johnson Jr.
Alabaster Planning Commission

Note: City of Alabaster will only be responsible for drainage of the normal discharge of water from Lake Spillway through this property.

APPROVED: _____
HEALTH DEPARTMENT

ROBERTS & SON, INC.
PRINTERS
BOOKBINDERS
LITHOGRAPHERS
MICROFILMING AND MICROREPRODUCTIONS
P. O. BOX 130
BIRMINGHAM, ALABAMA
PHONE 877-3122

1972092600004812 0 1/1 $.00
Shelby Cnty Judge of Probate,AL
09/26/1972 12:00:00AM FILED/CERT