19721220000061900 1/1 $.00
Shelby Cnty Judge of Probate, AL
12/20/1972 12:00:00AM FILED/CERT

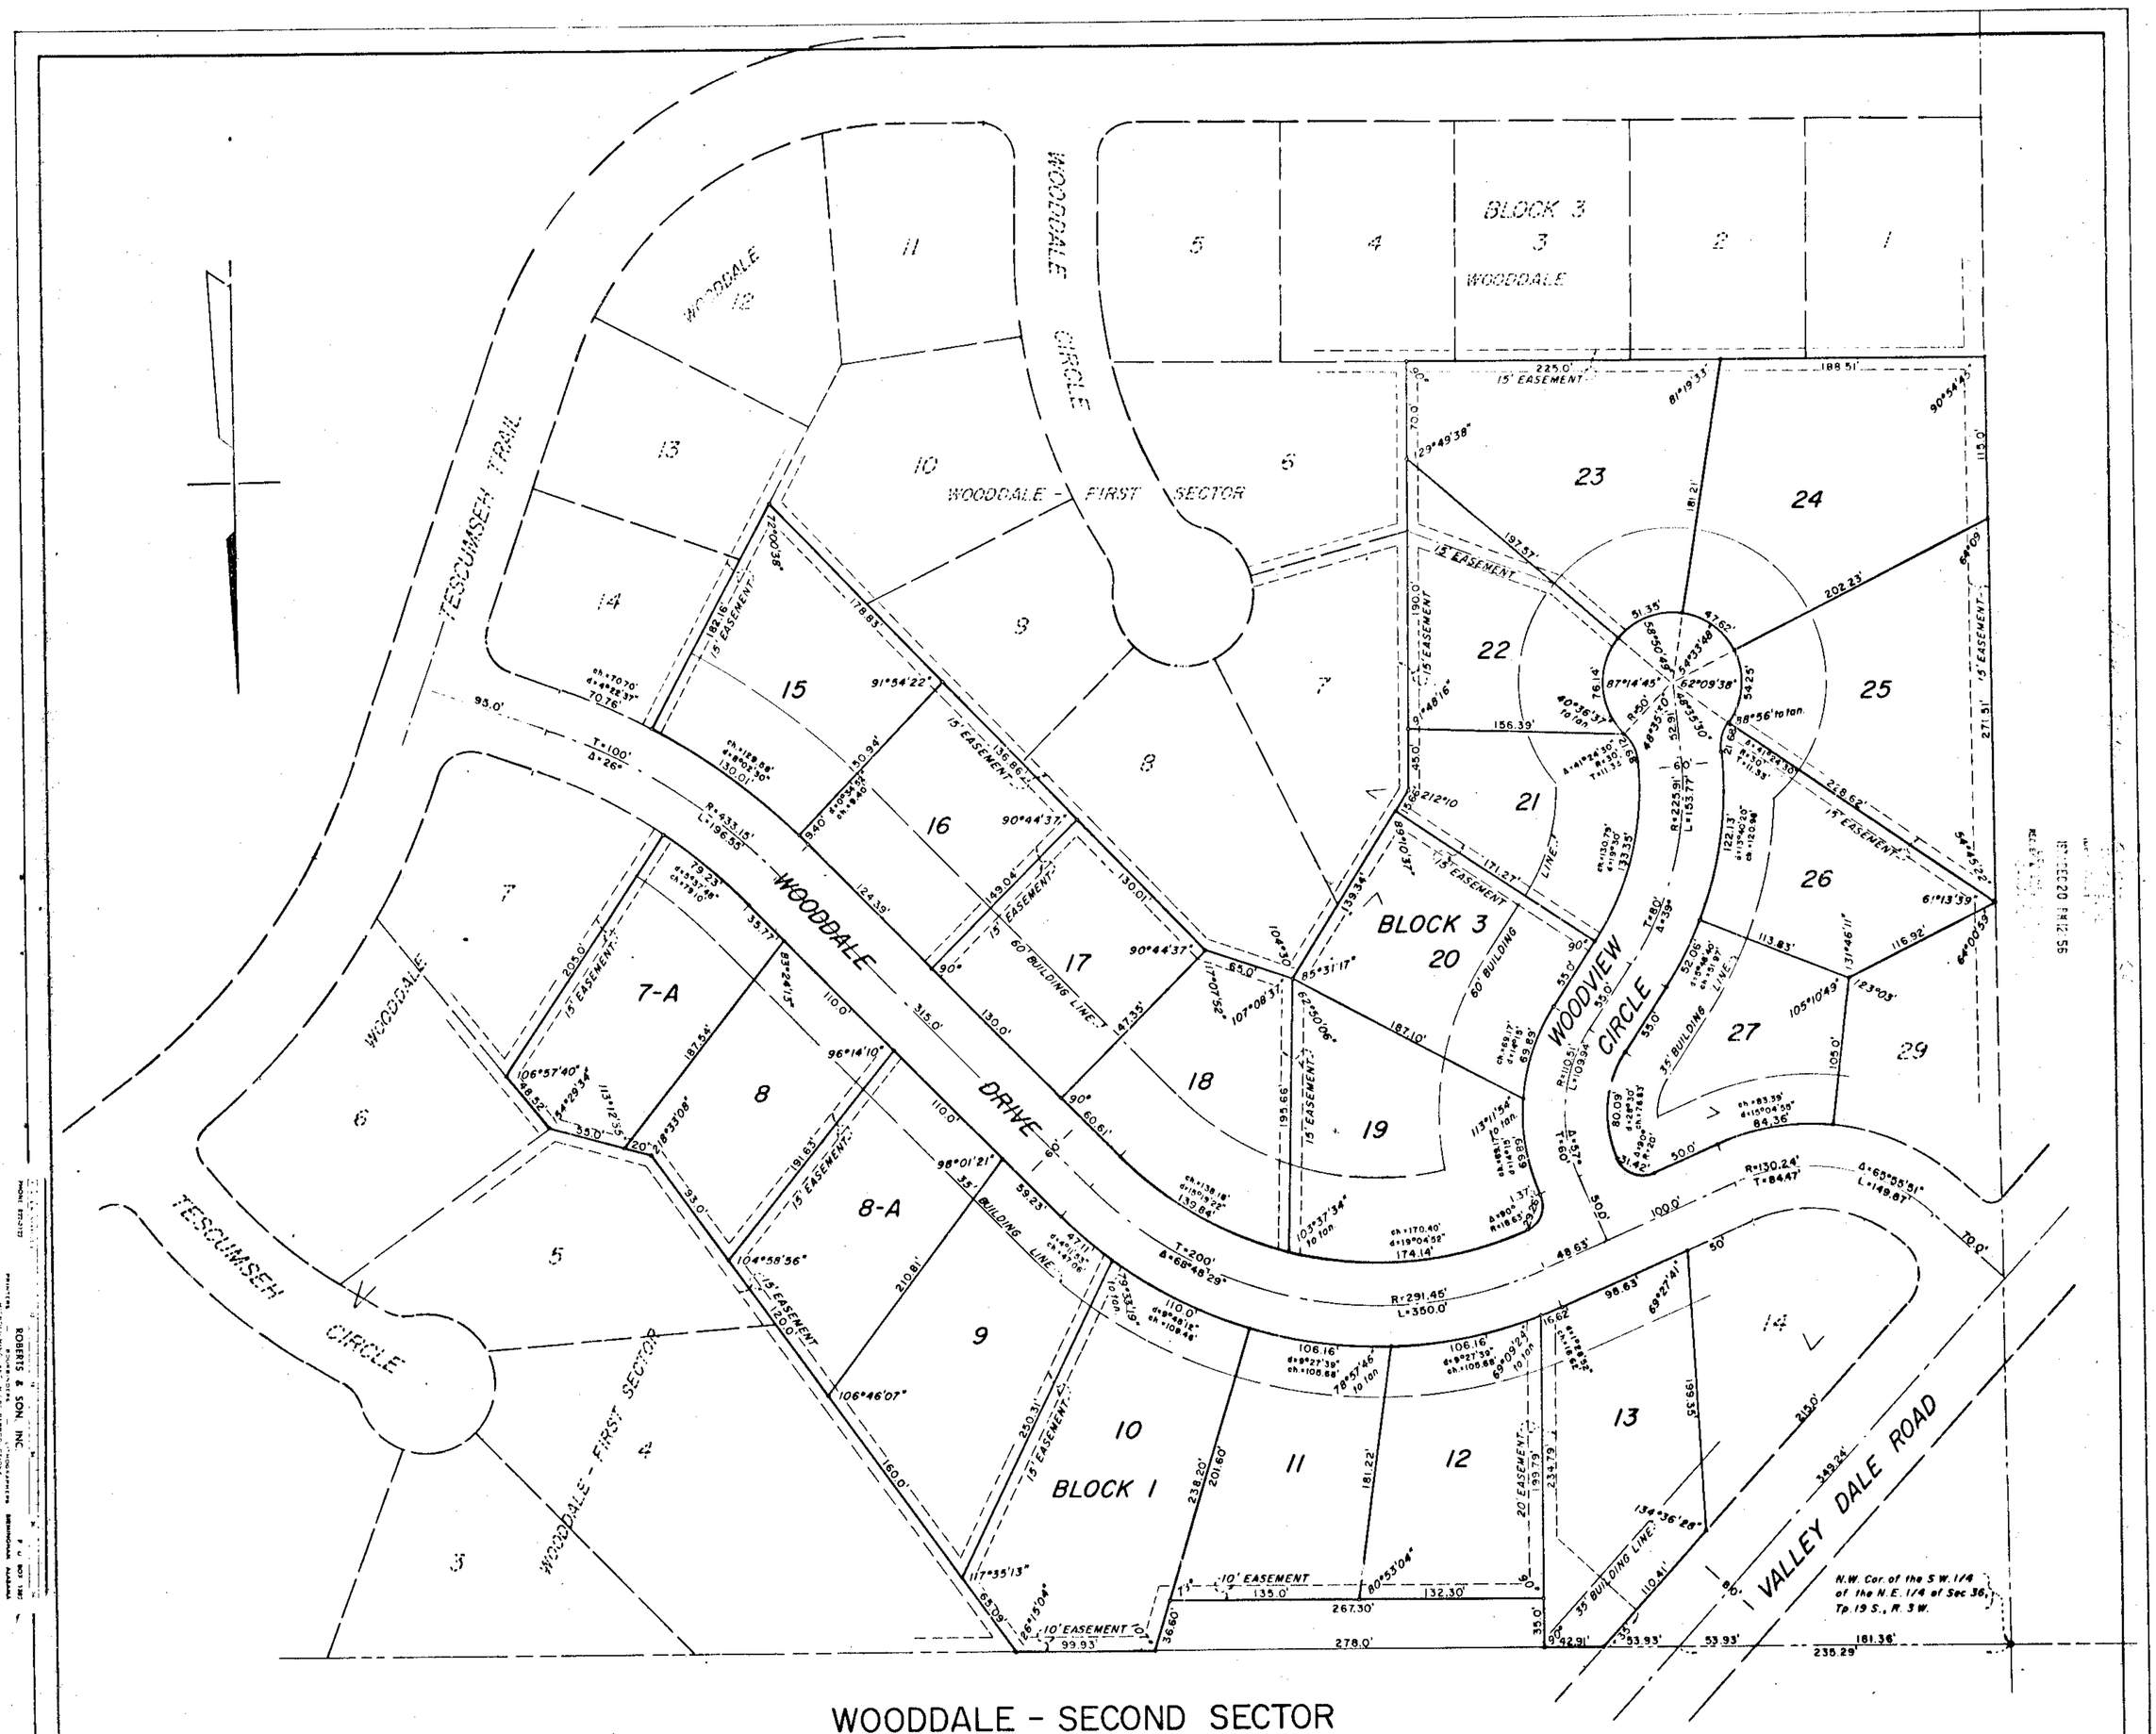

WOODDALE - SECOND SECTOR

SITUATED IN THE S.W. 1/4 OF THE N.E. 1/4 OF SEC. 36, TP. 19 S., R. 3 WEST, SHELBY COUNTY, ALABAMA

SCALE 1" = 50'

DECEMBER 1972

GRAPHIC SCALE 0 25 50 100 200 300 400

NOTE *All easements shown on this map are for public utilities, sanitary sewers, storm sewers, storm ditches, and may be used for such purposes to serve property both within and without this subdivision.*

ALLEN WHITLEY - CIVIL ENGINEER & LAND SURVEYOR, REG. NO. 3943

DEVELOPERS: CARLOS JOHNSON AND FRED McDANIEL

STATE OF ALABAMA
SHELBY COUNTY

THE UNDERSIGNED ALLEN WHITLEY, REGISTERED ENGINEER AND LAND SURVEYOR, STATE OF ALABAMA, AND CARLOS JOHNSON AND FRED McDANIEL, OWNERS, DO HEREBY CERTIFY THAT THIS PLAT OR MAP WAS MADE PURSUANT TO A SURVEY BY SAID SURVEYOR AND THAT SAID SURVEY AND THIS PLAT OR MAP WERE MADE AT THE INSTANCE OF SAID OWNER: THAT THIS PLAT OR MAP IS A TRUE AND CORRECT MAP OF LANDS SHOWN THEREIN AND KNOWN AS WOODDALE - SECOND SECTOR: SHOWING THE SUBDIVISIONS INTO WHICH IT IS PROPOSED TO DIVIDE SAID LANDS, GIVING THE LENGTH AND BEARINGS OF THE BOUNDARIES OF EACH LOT AND ITS NUMBER, SHOWING THE STREETS, ALLEYS AND PUBLIC GROUNDS, GIVING THE BEARINGS, LENGTH, WIDTH AND NAME OF EACH STREET, AS WELL AS THE NUMBER OF EACH LOT AND BLOCK, AND SHOWING THE RELATION OF THE LANDS SO PLATTED TO THE GOVERNMENT SURVEY AND THAT IRON PINS HAVE BEEN INSTALLED AT ALL LOT CORNERS AND CURVE POINTS AS SHOWN AND DESIGNATED BY SMALL OPEN CIRCLES ON SAID PLAT OR MAP SAID OWNERS ALSO CERTIFY THAT THEY ARE THE OWNERS OF SAID LANDS AND THAT THE SAME ARE NOT SUBJECT TO ANY MORTGAGE.

DATED DECEMBER 19, 1972

OWNER _____
CARLOS JOHNSON

OWNER _____
FRED McDANIEL

BY _____
ALLEN WHITLEY, CIVIL ENGINEER - LAND SURVEYOR
ALABAMA REGISTRATION NUMBER 3943

STATE OF ALABAMA
SHELBY COUNTY

I, EDNA EARL BAGGETT, AS NOTARY PUBLIC IN AND FOR SAID COUNTY AND STATE, DO HEREBY CERTIFY THAT ALLEN WHITLEY WHOSE NAME IS SIGNED TO THE FOREGOING CERTIFICATE AS SURVEYOR, AND CARLOS JOHNSON AND FRED McDANIEL, WHOSE NAMES ARE SIGNED TO THE SAME AS OWNERS OF WOODDALE - SECOND SECTOR, AND WHO ARE KNOWN TO ME, ACKNOWLEDGED BEFORE ME ON THIS DATE, THAT AFTER HAVING BEEN DULY INFORMED OF THE CONTENTS OF SAID CERTIFICATE, THEY EXECUTED SAME VOLUNTARILY AS SUCH INDIVIDUALS AND WITH FULL AUTHORITY THEREFOR.

GIVEN UNDER MY HAND AND SEAL THIS THE 19 TH DAY OF DECEMBER 1972.

BY _____
EDNA EARL BAGGETT, NOTARY PUBLIC

BE IT RESOLVED BY THE TOWN OF PELHAM, THAT THE ASSENT OF THIS BODY BE, AND THE SAME HEREBY IS, GIVEN TO THE DEDICATION OF THE STREETS, ALLEYS AND PUBLIC GROUNDS AS SHOWN ON PLAT OR MAP OF WOODDALE - SECOND SECTOR, WHICH PLAT OR MAP IS CERTIFIED TO HAVE BEEN MADE BY ALLEN WHITLEY AS SURVEYOR, AT THE INSTANCE OF CARLOS JOHNSON AND FRED McDANIEL, AS OWNERS, AND HAS BEEN EXHIBITED TO THIS BOARD: SAID PLAT OR MAP BEING FURTHER IDENTIFIED BY A RECITAL OF THE APPROVAL OF THIS BOARD SIGNED BY _____, TOWN CLERK, OF EVEN DATE HEREWITH. DATED _____

APPROVED: _____ DATE: _____
PAUL YEAGER, MAYOR OF TOWN OF PELHAM

APPROVED: _____ DATE: _____
RALPH E. SORRELL, PLANNING COMMISSION CHAIRMAN

APPROVED: _____ DATE: _____
E. F. SLOAN, COUNTY HEALTH OFFICER

ROBERTS & SONS, INC.
PRINTERS, PHOTOGRAPHERS, ENGINEERING DRAWINGS, ARCHITECTURAL PHOTOGRAPHERS, BIRMINGHAM, ALABAMA
PHONE 251-0112