1973030800012980 1/1 $.00
Shelby Cnty Judge of Probate,AL
03/08/1973 12:00:00AM FILED/CERT

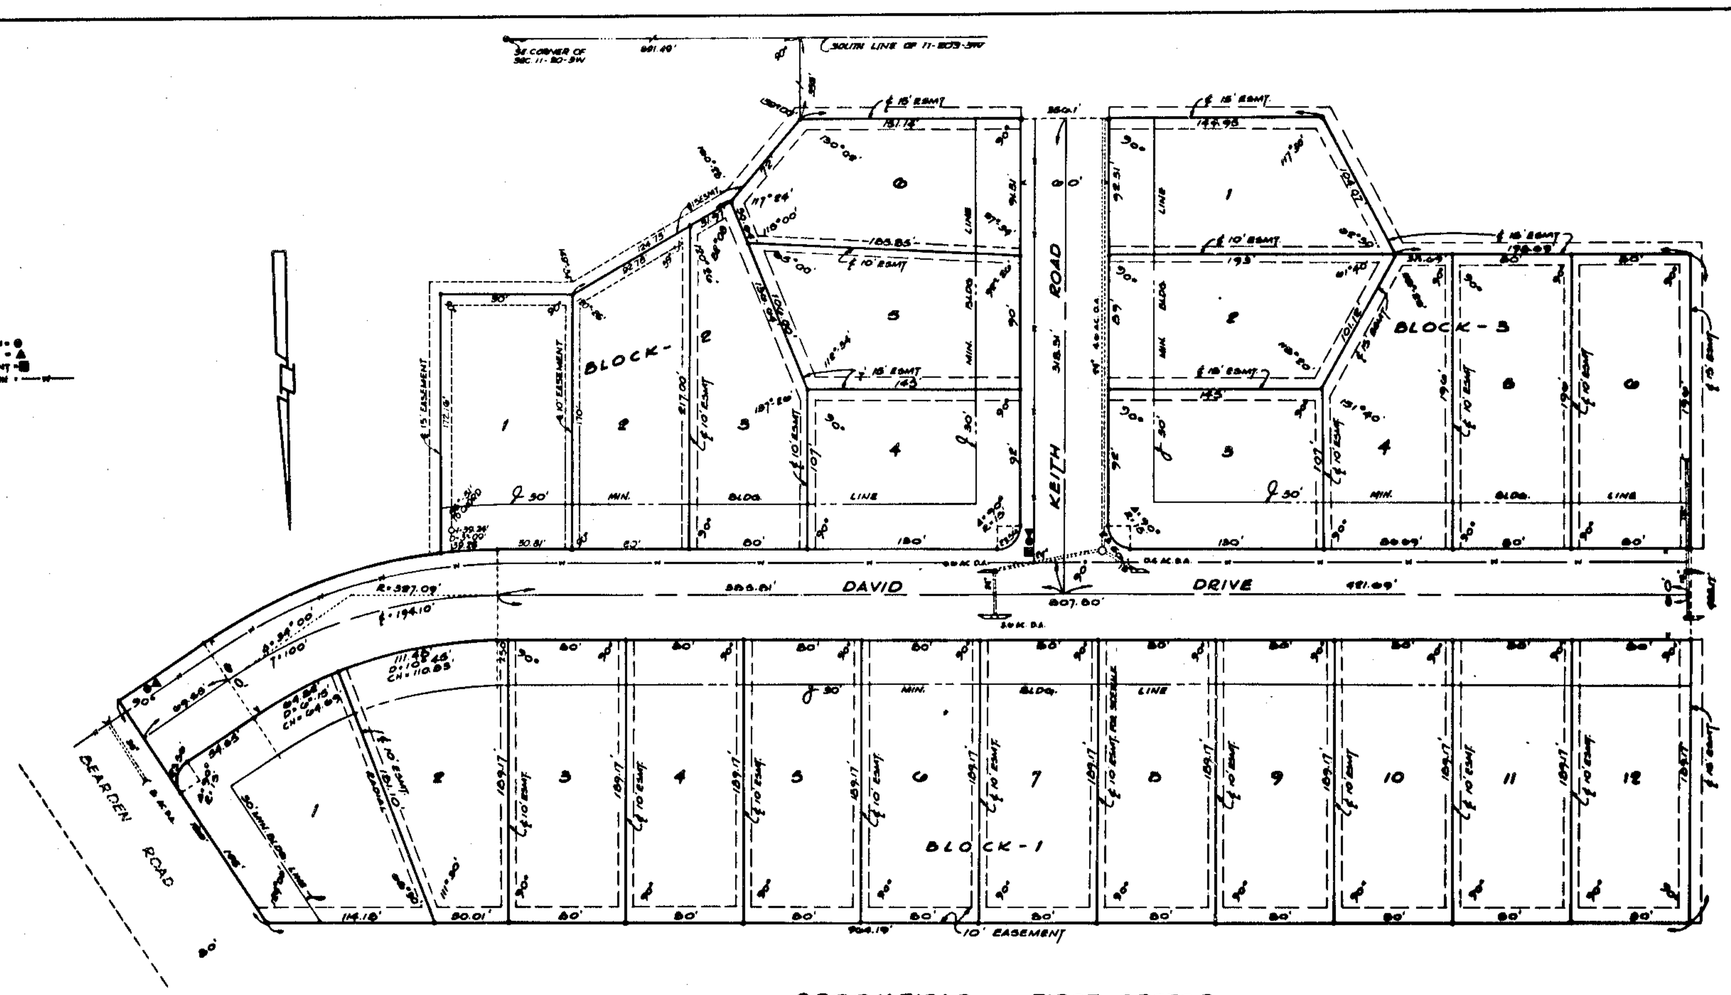

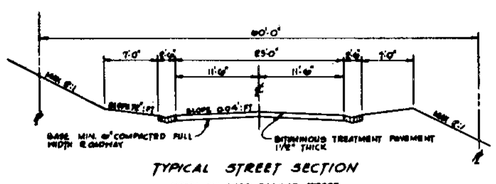

TYPICAL STREET SECTION

NOTE: ALL CURB RADII AT STREET INTERSECTIONS TO BE 25'

BROOKFIELD — FIRST SECTOR

SITUATED IN THE S 1/2 OF SE 1/4, SECTION 11, TOWNSHIP 20 SOUTH RANGE 3 WEST, SHELBY COUNTY, ALABAMA

SCALE 1"=50' DATE: 2-16-73

0 50 100 200 300

LOUIS H. WEYGAND REG. ENGR. & SUR. #1847

STATE OF ALABAMA)
JEFFERSON COUNTY)

The undersigned Louis H. Weygand, Registered Engineer-Land Surveyor, State of Alabama, and Harold H. Walker and Leonard Hultquist II, President and Vice-President, secretary respectively of Green Valley Homes, Inc., Owner, hereby certify that this plat or map was made pursuant to a survey made by said surveyor and that said survey and this plat or map were made at the instance of said owner; that this plat or map is a true and correct map of lands shown therein and known as Brookfield - First Sector; showing the subdivisions into which it is proposed to divide said lands, giving the length and bearing of the boundaries of each lot and its number, showing the streets, alleys and public grounds, giving the bearings, length, width and name of each street, as well as the number of each lot and block, and showing the relation of the lands to the government survey; and that iron pins have been installed at all lot corners and curve points as shown and designated by small open circles on said plat or map. Said owner also certifies that it is the owner of said lands and that the same are so subject to any mortgage.

Dated: February 7, 19 73.

By: Louis H. Weygand
Louis H. Weygand, Civil Engineer-Land Surveyor
Ala. Reg. No. 1847

GREEN VALLEY HOMES, INC., OWNER

By: Harold H. Walker
Harold H. Walker, President

By: Leonard Hultquist II
Leonard Hultquist II, Vice-President, Secretary

STATE OF ALABAMA)
JEFFERSON COUNTY)

I, Jane Nale Thompson, as Notary Public in and for said County and State, do hereby certify that Louis H. Weygand whose name is signed to the foregoing certificate as surveyor, being known to me, acknowledged before me, on this date, that after having been duly informed of the contents of said certificate, he executed same voluntarily as such surveyor and with full authority therefor.

Given under my hand and seal this the 7th day of February, 19 73.

By: Jane Nale Thompson
Notary Public

STATE OF ALABAMA)
JEFFERSON COUNTY)

I, Jane Nale Thompson, as Notary Public in and for said County and State, do hereby certify that Harold H. Walker and Leonard Hultquist II, whose names are signed to the foregoing certificate as President and Vice-President, secretary respectively of Green Valley Homes, Inc., Owner of Brookfield - First Sector, both being known to me, acknowledged before me, on this date, that after having been duly informed of the contents of said certificate, they executed same voluntarily and as such officers and with full authority therefor.

Given under my hand and seal this the 7th day of February, 19 73.

By: Jane Nale Thompson
Notary Public

NOTE: All easements shown on this map are for public utilities, storm sewers, open drainage.

BE IT RESOLVED BY THE TOWN OF PELHAM, that the assent of this body be, and the same hereby is, given to the dedication of the streets, alleys and public grounds as shown on plat or map of Brookfield - First Sector, which said plat or map is certified to have been made by Louis H. Weygand as surveyor, at the instance of Green Valley Homes, Inc., as Owner, and has been exhibited to this board; said plat or map being further identified by a recital of the approval of this Board, Signed by Elizabeth Allen Dawson Town Clerk, of even date herewith.

Dated: 3-6, 19 73

APPROVED: Paul Hodges DATE: 3-6-73
MAYOR, TOWN OF PELHAM

APPROVED: _____ DATE: _____

APPROVED: [illegible] DATE: 3-8-73
COUNTY HEALTH OFFICER

Map Book 5 page 135

ROBERTS & SONS, INC.
PRINTERS
BIRMINGHAM, ALABAMA
MICROFILMING AND MICRO REPRODUCTIONS
P. O. BOX 1000