Map Book 6 Page 3

1973 OCT -5 PM 3:03
U.C.C. FILE NUMBER OF REC. BK. & PAGE AS SHOWN ABOVE
Conrad M. Fowler
JUDGE OF PROBATE

FERNWOOD 3RD SECTOR

SITUATED IN THE NE 1/4 OF SE 1/4, SECTION 34, T20S, R3W
SHELBY COUNTY, ALABAMA.
T. L. DOUGLAS AND ASSOCIATES
CIVIL ENGINEERS AND LAND SURVEYORS
SEPTEMBER 1973 SCALE: 1" = 50'

0 10 25 50 100 200
GRAPHIC SCALE

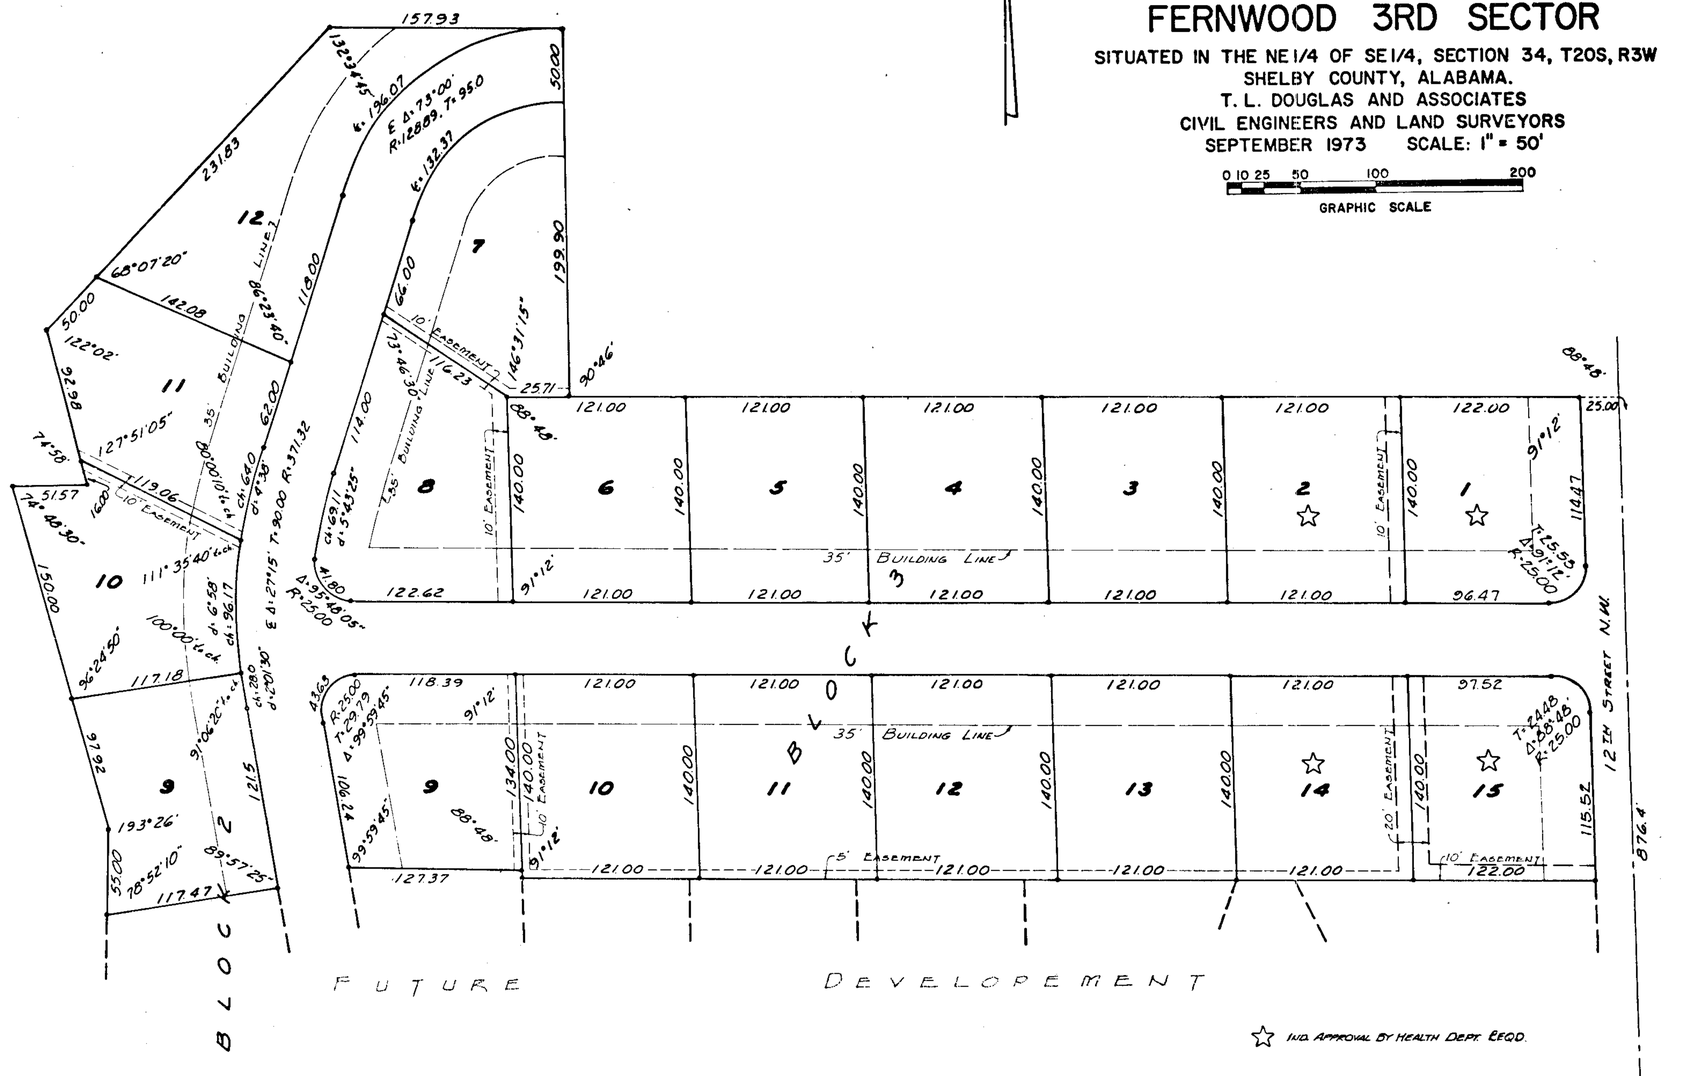

☆ IND. APPROVAL BY HEALTH DEPT. REQD.

STATE OF ALABAMA
SHELBY COUNTY

We the undersigned, Clarence J. Richardson, Surveyor, and Joseph Carrier, as owner, do hereby certify the foregoing to be a true and correct map or plat of a survey made by Clarence J. Richardson, of the property shown on said map, showing the streets, avenues, and other public ways; giving the names and widths of each street and the number and dimension of each lot and block, and showing the relationship of the land so platted to the Government Survey of Section 34, Township 20 South, Range 3 West. In witness thereof the aforementioned have caused these to be executed in their behalf this the day of October, 1973.

Clarence J. Richardson
Clarence J. Richardson, Surveyor Reg #9225

Joseph Carrier
Joseph Carrier, Owner

STATE OF ALABAMA
SHELBY COUNTY

I, Dorothy Henry, a Notary Public in and for said County and State, do hereby certify that Clarence J. Richardson, a Registered Surveyor, and Joseph Carrier, as owner, whose names are signed to the foregoing certificate, and who are known to me, acknowledge before me on this date, that having been duly informed of the contents of said certificate, they executed the same voluntarily as such individuals, with full authority for and as the act of same. Given under my hand and seal this the 4 day of October, 1973.

S.E. CORNER
N.E. 1/4 - S.E. 1/4
SEC. 34, T-20S, R-3W

NOTARY PUBLIC: Dorothy Henry

APPROVED: Rollin L. Johnson Jr.
Alabama Planning Commission

SHELBY COUNTY HEALTH DEPT.

19731005000055810 1/1 $.00
Shelby Cnty Judge of Probate, AL
10/05/1973 12:00:00AM FILED/CERT

PHONE 822-3122 ROBERTS & SON, INC. P. O. BOX 1382
PRINTERS — BOOKBINDERS — LITHOGRAPHERS BIRMINGHAM, ALABAMA
MICROFILMING AND MICRO-REPRODUCTIONS