1974071100003411 0 1/1 $.00
Shelby Cnty Judge of Probate, AL
07/11/1974 12:00:00AM FILED/CERT

MAP BOOK 6 PAGE 26

STATE OF ALA. SHELBY CO.
I CERTIFY THIS
INSTRUMENT WAS FILED
1974 JUL 11 PM 1:52
CONVEYANCE
REC. BK. PAGE
REC. CK.

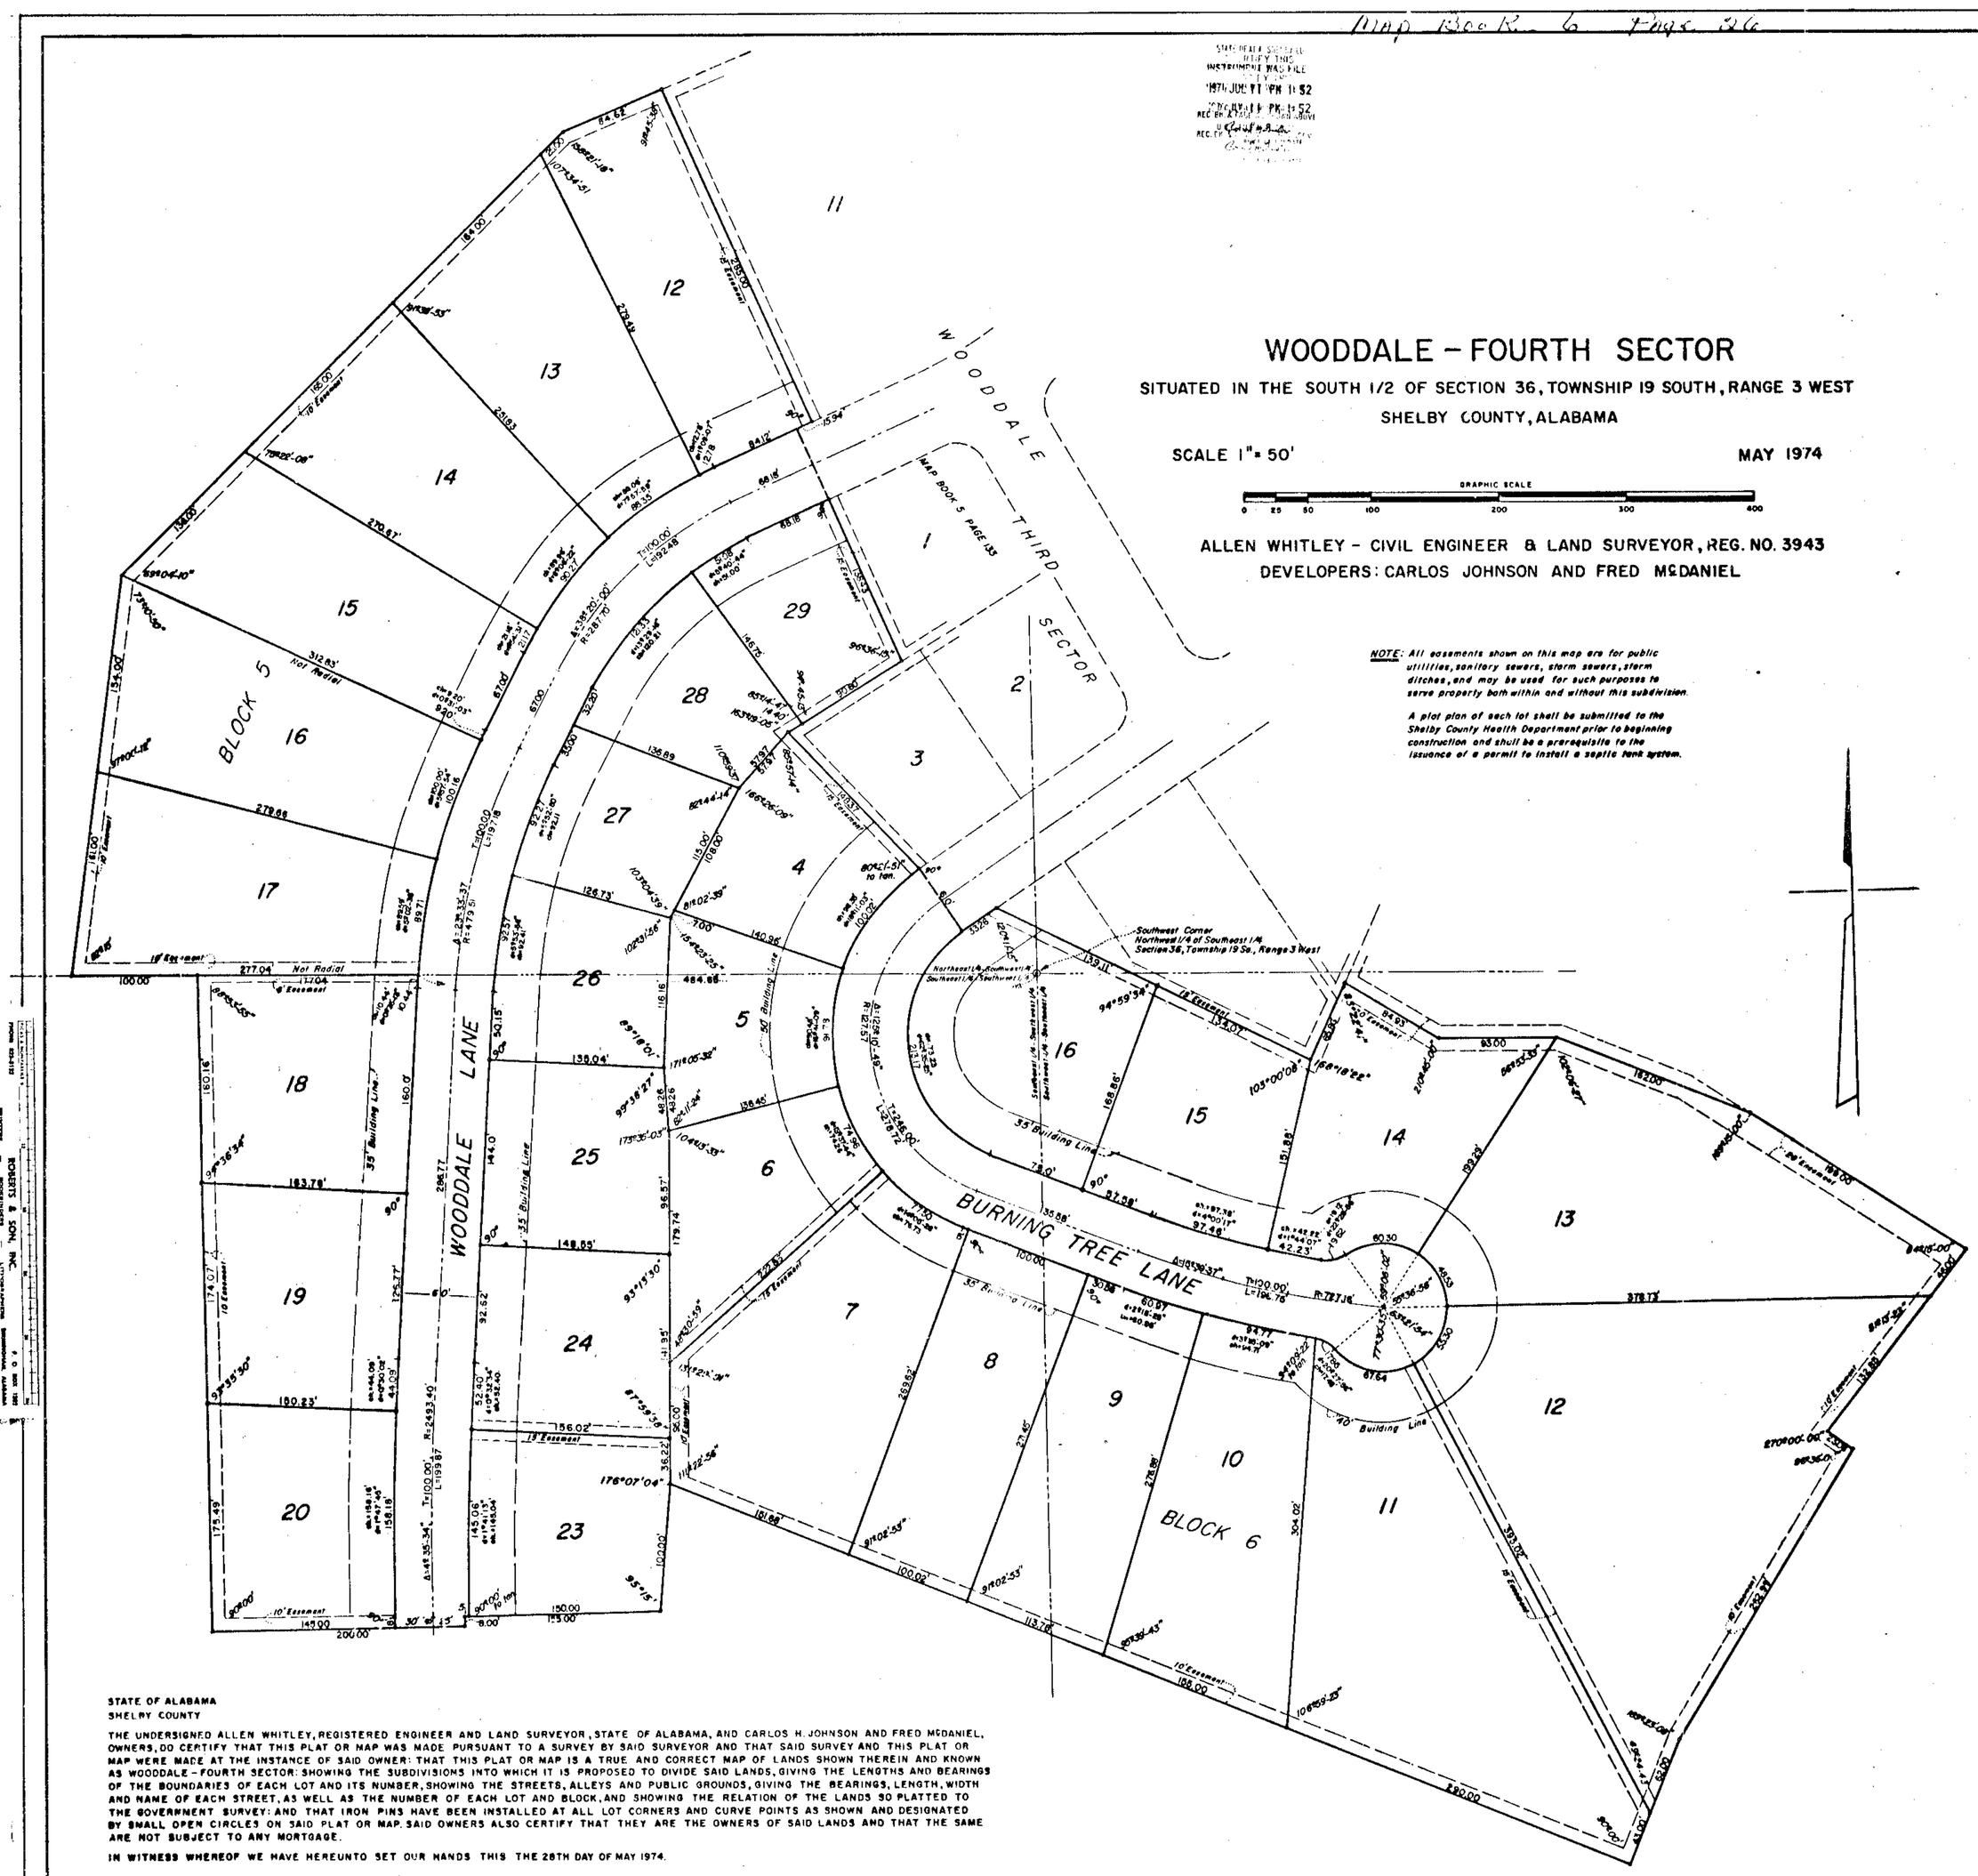

STATE OF ALABAMA
SHELBY COUNTY

THE UNDERSIGNED ALLEN WHITLEY, REGISTERED ENGINEER AND LAND SURVEYOR, STATE OF ALABAMA, AND CARLOS H. JOHNSON AND FRED McDANIEL, OWNERS, DO CERTIFY THAT THIS PLAT OR MAP WAS MADE PURSUANT TO A SURVEY BY SAID SURVEYOR AND THAT SAID SURVEY AND THIS PLAT OR MAP WERE MADE AT THE INSTANCE OF SAID OWNER: THAT THIS PLAT OR MAP IS A TRUE AND CORRECT MAP OF LANDS SHOWN THEREIN AND KNOWN AS WOODDALE - FOURTH SECTOR: SHOWING THE SUBDIVISIONS INTO WHICH IT IS PROPOSED TO DIVIDE SAID LANDS, GIVING THE LENGTHS AND BEARINGS OF THE BOUNDARIES OF EACH LOT AND ITS NUMBER, SHOWING THE STREETS, ALLEYS AND PUBLIC GROUNDS, GIVING THE BEARINGS, LENGTH, WIDTH AND NAME OF EACH STREET, AS WELL AS THE NUMBER OF EACH LOT AND BLOCK, AND SHOWING THE RELATION OF THE LANDS SO PLATTED TO THE GOVERNMENT SURVEY: AND THAT IRON PINS HAVE BEEN INSTALLED AT ALL LOT CORNERS AND CURVE POINTS AS SHOWN AND DESIGNATED BY SMALL OPEN CIRCLES ON SAID PLAT OR MAP. SAID OWNERS ALSO CERTIFY THAT THEY ARE THE OWNERS OF SAID LANDS AND THAT THE SAME ARE NOT SUBJECT TO ANY MORTGAGE.

IN WITNESS WHEREOF WE HAVE HEREUNTO SET OUR HANDS THIS THE 28TH DAY OF MAY 1974.

OWNER: Carlos H. Johnson
CARLOS H. JOHNSON

OWNER: Fred McDaniel
FRED McDANIEL

BY: Allen Whitley
ALLEN WHITLEY, CIVIL ENGINEER - LAND SURVEYOR
ALABAMA REGISTRATION NUMBER 3943

STATE OF ALABAMA
SHELBY COUNTY

I, HENRY K. McBRIDE, AS NOTARY PUBLIC IN AND FOR SAID COUNTY AND STATE DO HEREBY CERTIFY THAT ALLEN WHITLEY WHOSE NAME IS SIGNED TO THE FOREGOING CERTIFICATE AS SURVEYOR, AND CARLOS H. JOHNSON AND FRED McDANIEL, WHOSE NAMES ARE SIGNED TO THE SAME AS OWNERS OF WOODDALE - FOURTH SECTOR, AND WHO ARE KNOWN TO ME, ACKNOWLEDGED BEFORE ME ON THIS DATE, THAT AFTER HAVING BEEN DULY INFORMED OF THE CONTENTS OF SAID CERTIFICATE, THEY EXECUTED SAME VOLUNTARILY AS SUCH INDIVIDUALS AND WITH FULL AUTHORITY THEREFOR.

GIVEN UNDER MY HAND AND SEAL THIS THE 28TH DAY OF MAY 1974

BY: Henry K. McBride
HENRY K. McBRIDE, NOTARY PUBLIC

BE IT RESOLVED BY THE TOWN OF PELHAM, THAT THE ASSENT OF THIS BODY BE, AND THE SAME HEREBY IS, GIVEN TO THE DEDICATION OF THE STREETS, ALLEYS AND PUBLIC GROUNDS AS SHOWN ON PLAT OR MAP OF WOODDALE - FOURTH SECTOR, WHICH PLAT OR MAP IS CERTIFIED TO HAVE BEEN MADE BY ALLEN WHITLEY AS SURVEYOR, AT THE INSTANCE OF CARLOS H. JOHNSON AND FRED McDANIEL, AS OWNERS, AND HAS BEEN EXHIBITED TO THIS BOARD: SAID PLAT OR MAP BEING FURTHER IDENTIFIED BY A RECITAL OF THE APPROVAL OF THIS BOARD SIGNED BY WILLIE MAE DENNIS, TOWN CLERK, OF EVEN DATE HEREWITH. DATED: 6-12-74

Willie Mae Dennis
WILLIE MAE DENNIS, TOWN CLERK

APPROVED: Paul Yeager DATE:
PAUL YEAGER, MAYOR OF TOWN OF PELHAM

APPROVED: Ralph E. Sorrell DATE:
RALPH E. SORRELL, PLANNING COMMISSION CHAIRMAN

APPROVED: DATE: 5-23-74
E. F. SLOAN, COUNTY SANITARIAN

29