19750129000004660 1/1 $.00
Shelby Cnty Judge of Probate,AL
01/29/1975 12:00:00AM FILED/CERT

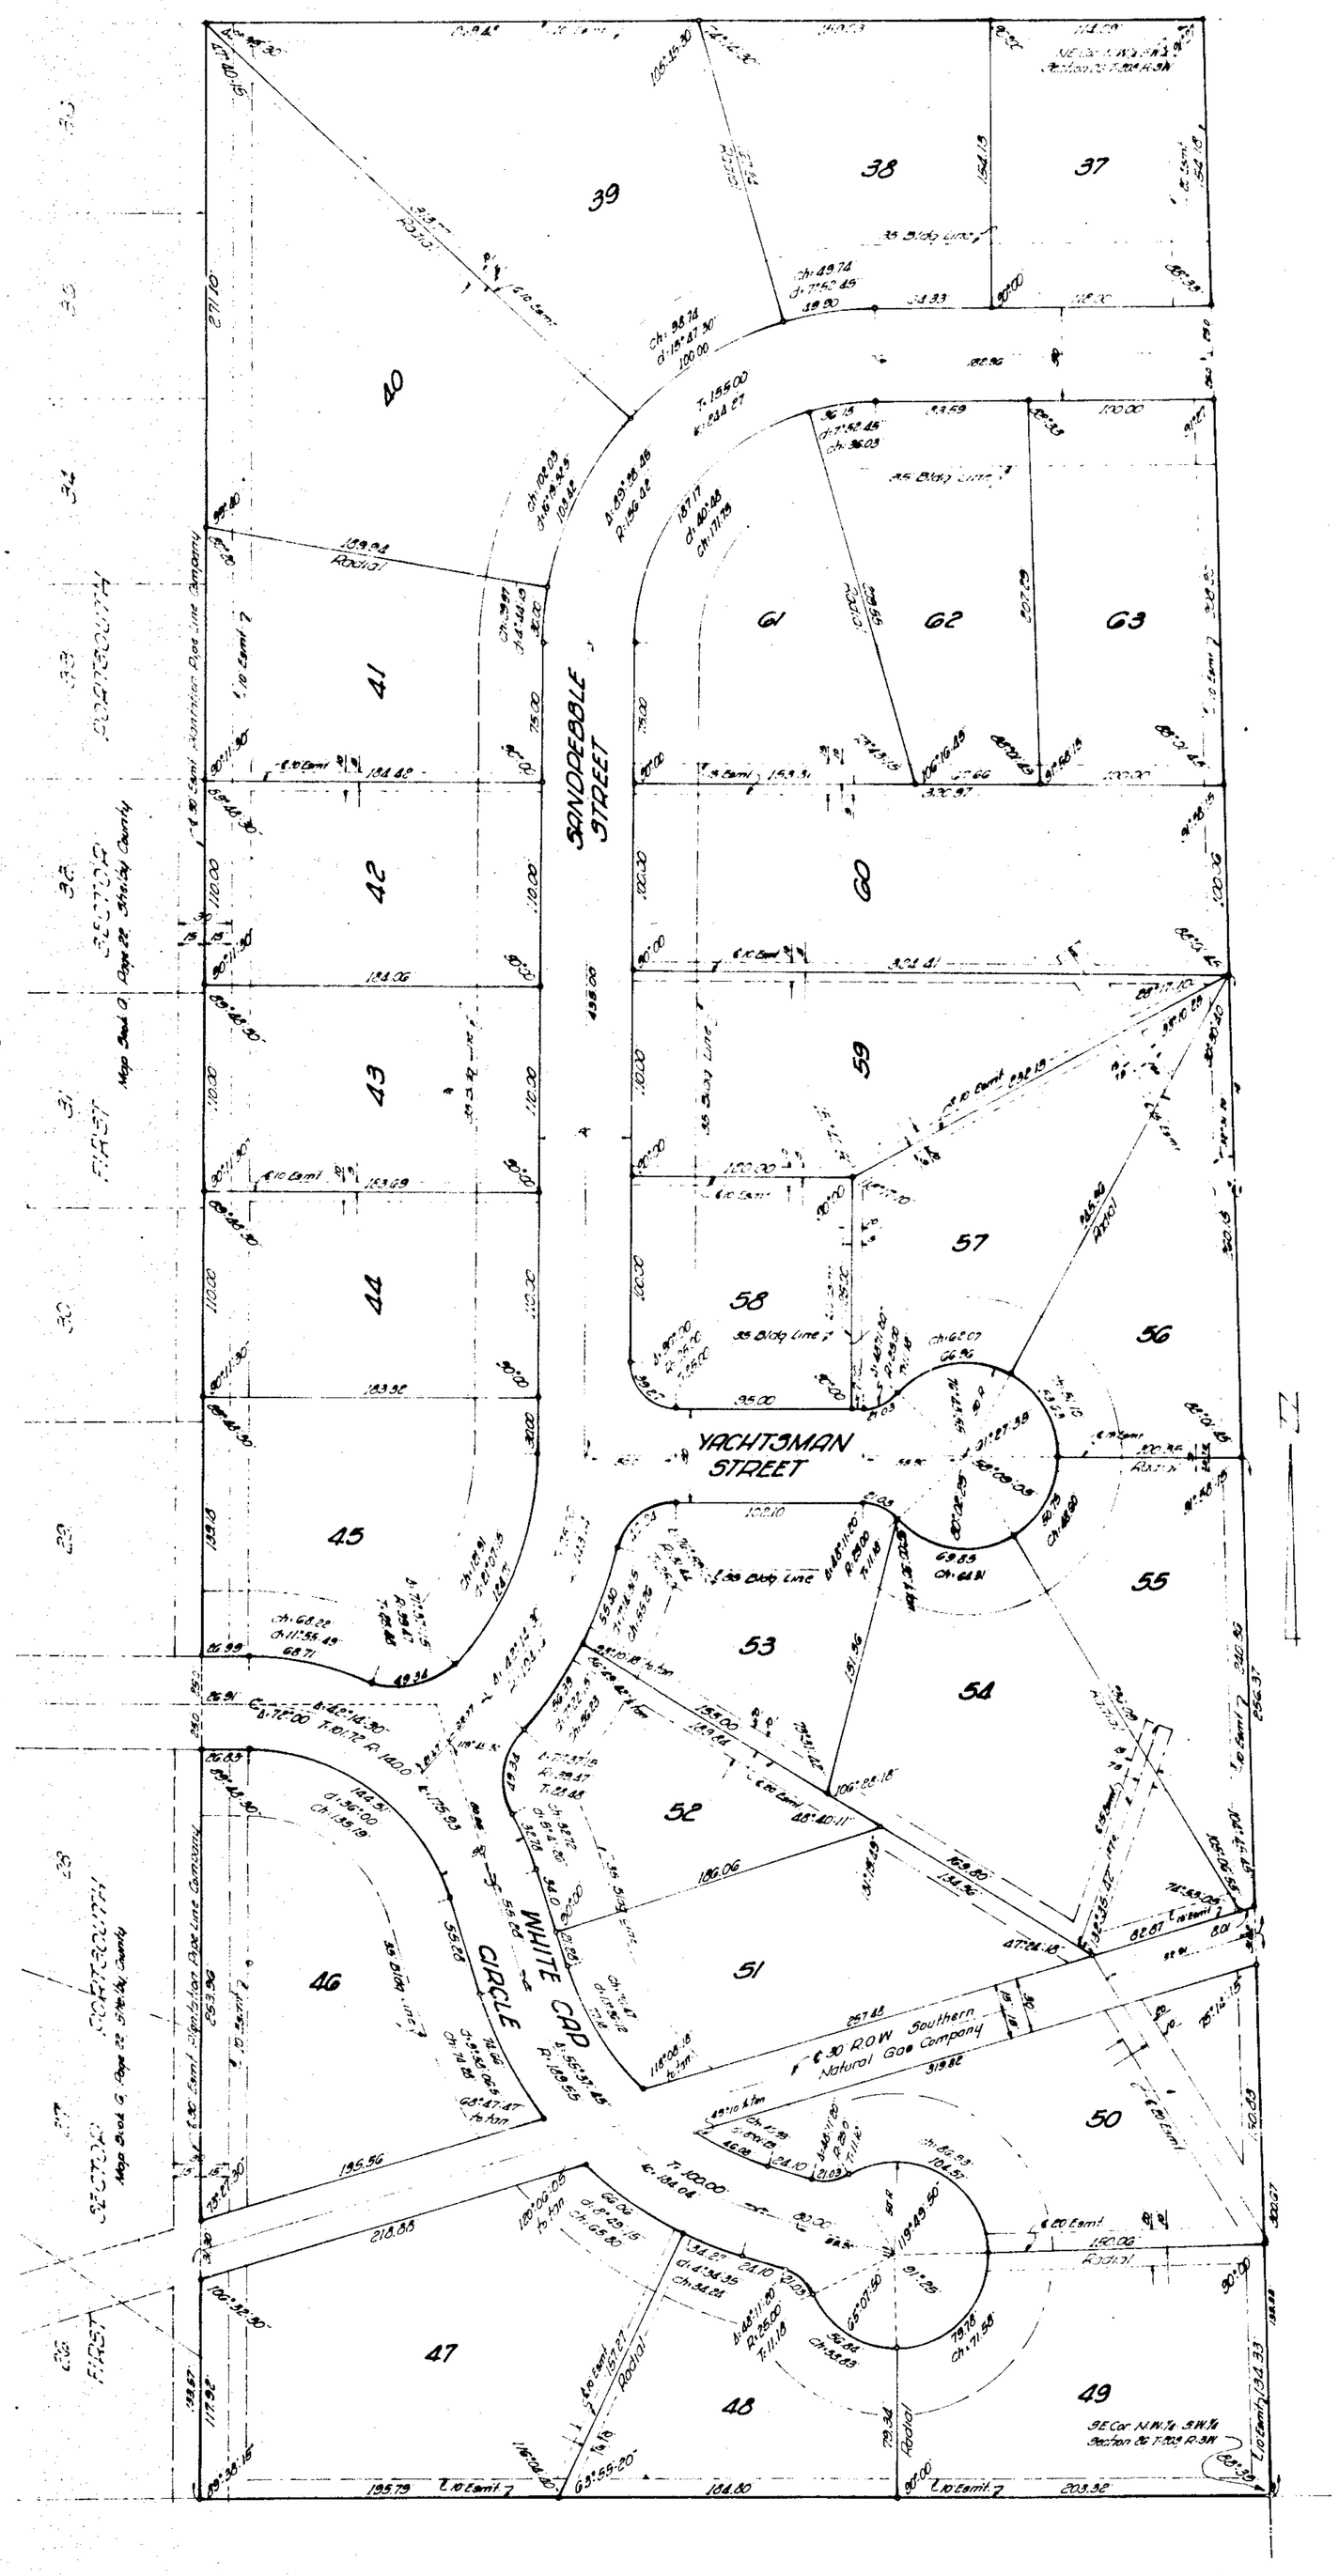

STATE OF ALABAMA
SHELBY COUNTY

We, the undersigned August A Winters for Winters & Weeks Engineers & Surveyors and Sam W Bennett President of Portsouth Inc. as owner hereby certify that this plat or map was made pursuant to a survey made by said August A Winters of all the lands shown on this plat or map was made at the instance of said Owner; that this plat or map is a correct representation of lands shown thereon and known or to be known as SECOND SECTOR PORTSOUTH showing the subdivisions thereof as proposed & divide said lands giving the length and bearings of the boundaries of each lot and its number, showing the streets, alleys, parks and grounds giving the bearings, length, width and name of each street as well as the number of each lot & block and showing the relation of the lands & the government survey; and that iron pipe markers have been installed at all lot corners and curve points as shown and designated by small open circles on said plat or map. Said owner also dedicates streets, alleys, parks, and public grounds as shown by said plat or map. The undersigned certify that they have full authority to execute this instrument and map.

IN WITNESS WHEREOF we have hereunto set our hands this 29 day of [illegible] 1975

WINTERS & WEEKS
ENGINEERS & SURVEYORS
by August A. Winters
August A Winters Reg No 2886

PORTSOUTH
owner
by [illegible]
Sam W Bennett President

STATE OF ALABAMA
SHELBY COUNTY

I, the undersigned a notary public in and for said County and State do hereby certify that August A Winters, Sam W. Bennett as names are signed to the foregoing and who are known to me acknowledged before me on this date that after having been duly informed of the contents of said certificate, they executed the same voluntarily as such individuals with full authority therefor

GIVEN UNDER MY HAND AND SEAL this 29 day of [illegible] 1975
Notary Public

APPROVED BY
ALABASTER PLANNING COMMISSION
by [illegible]

APPROVED
Mayor
ATTEST
City Clerk

APPROVED SHELBY COUNTY HEALTH DEPARTMENT
by [illegible]

INSTRUMENT WAS
JAN 29 PM 2 53
RECORDED IN PLACE AS SHOWN ABOVE
Probate Judge
SHELBY COUNTY, ALABAMA

Map Book 6 Page 37

NOTE All easements shown on this map are for public utilities sanitary sewers, storm sewers, or open storm drains, unless otherwise noted, and may be used for such purposes & sewer property both within and without this subdivision

SECOND SECTOR PORTSOUTH

Situated in the N.W.¼ S.W.¼ Section 26 T.20S R.3W
Shelby County, Alabama

Scale 1"=80' January 1975

Winters and Weeks
Engineers and Surveyors