Prepared b[redacted]agon Engineering, Inc.[redacted]ds, Alabama

2271

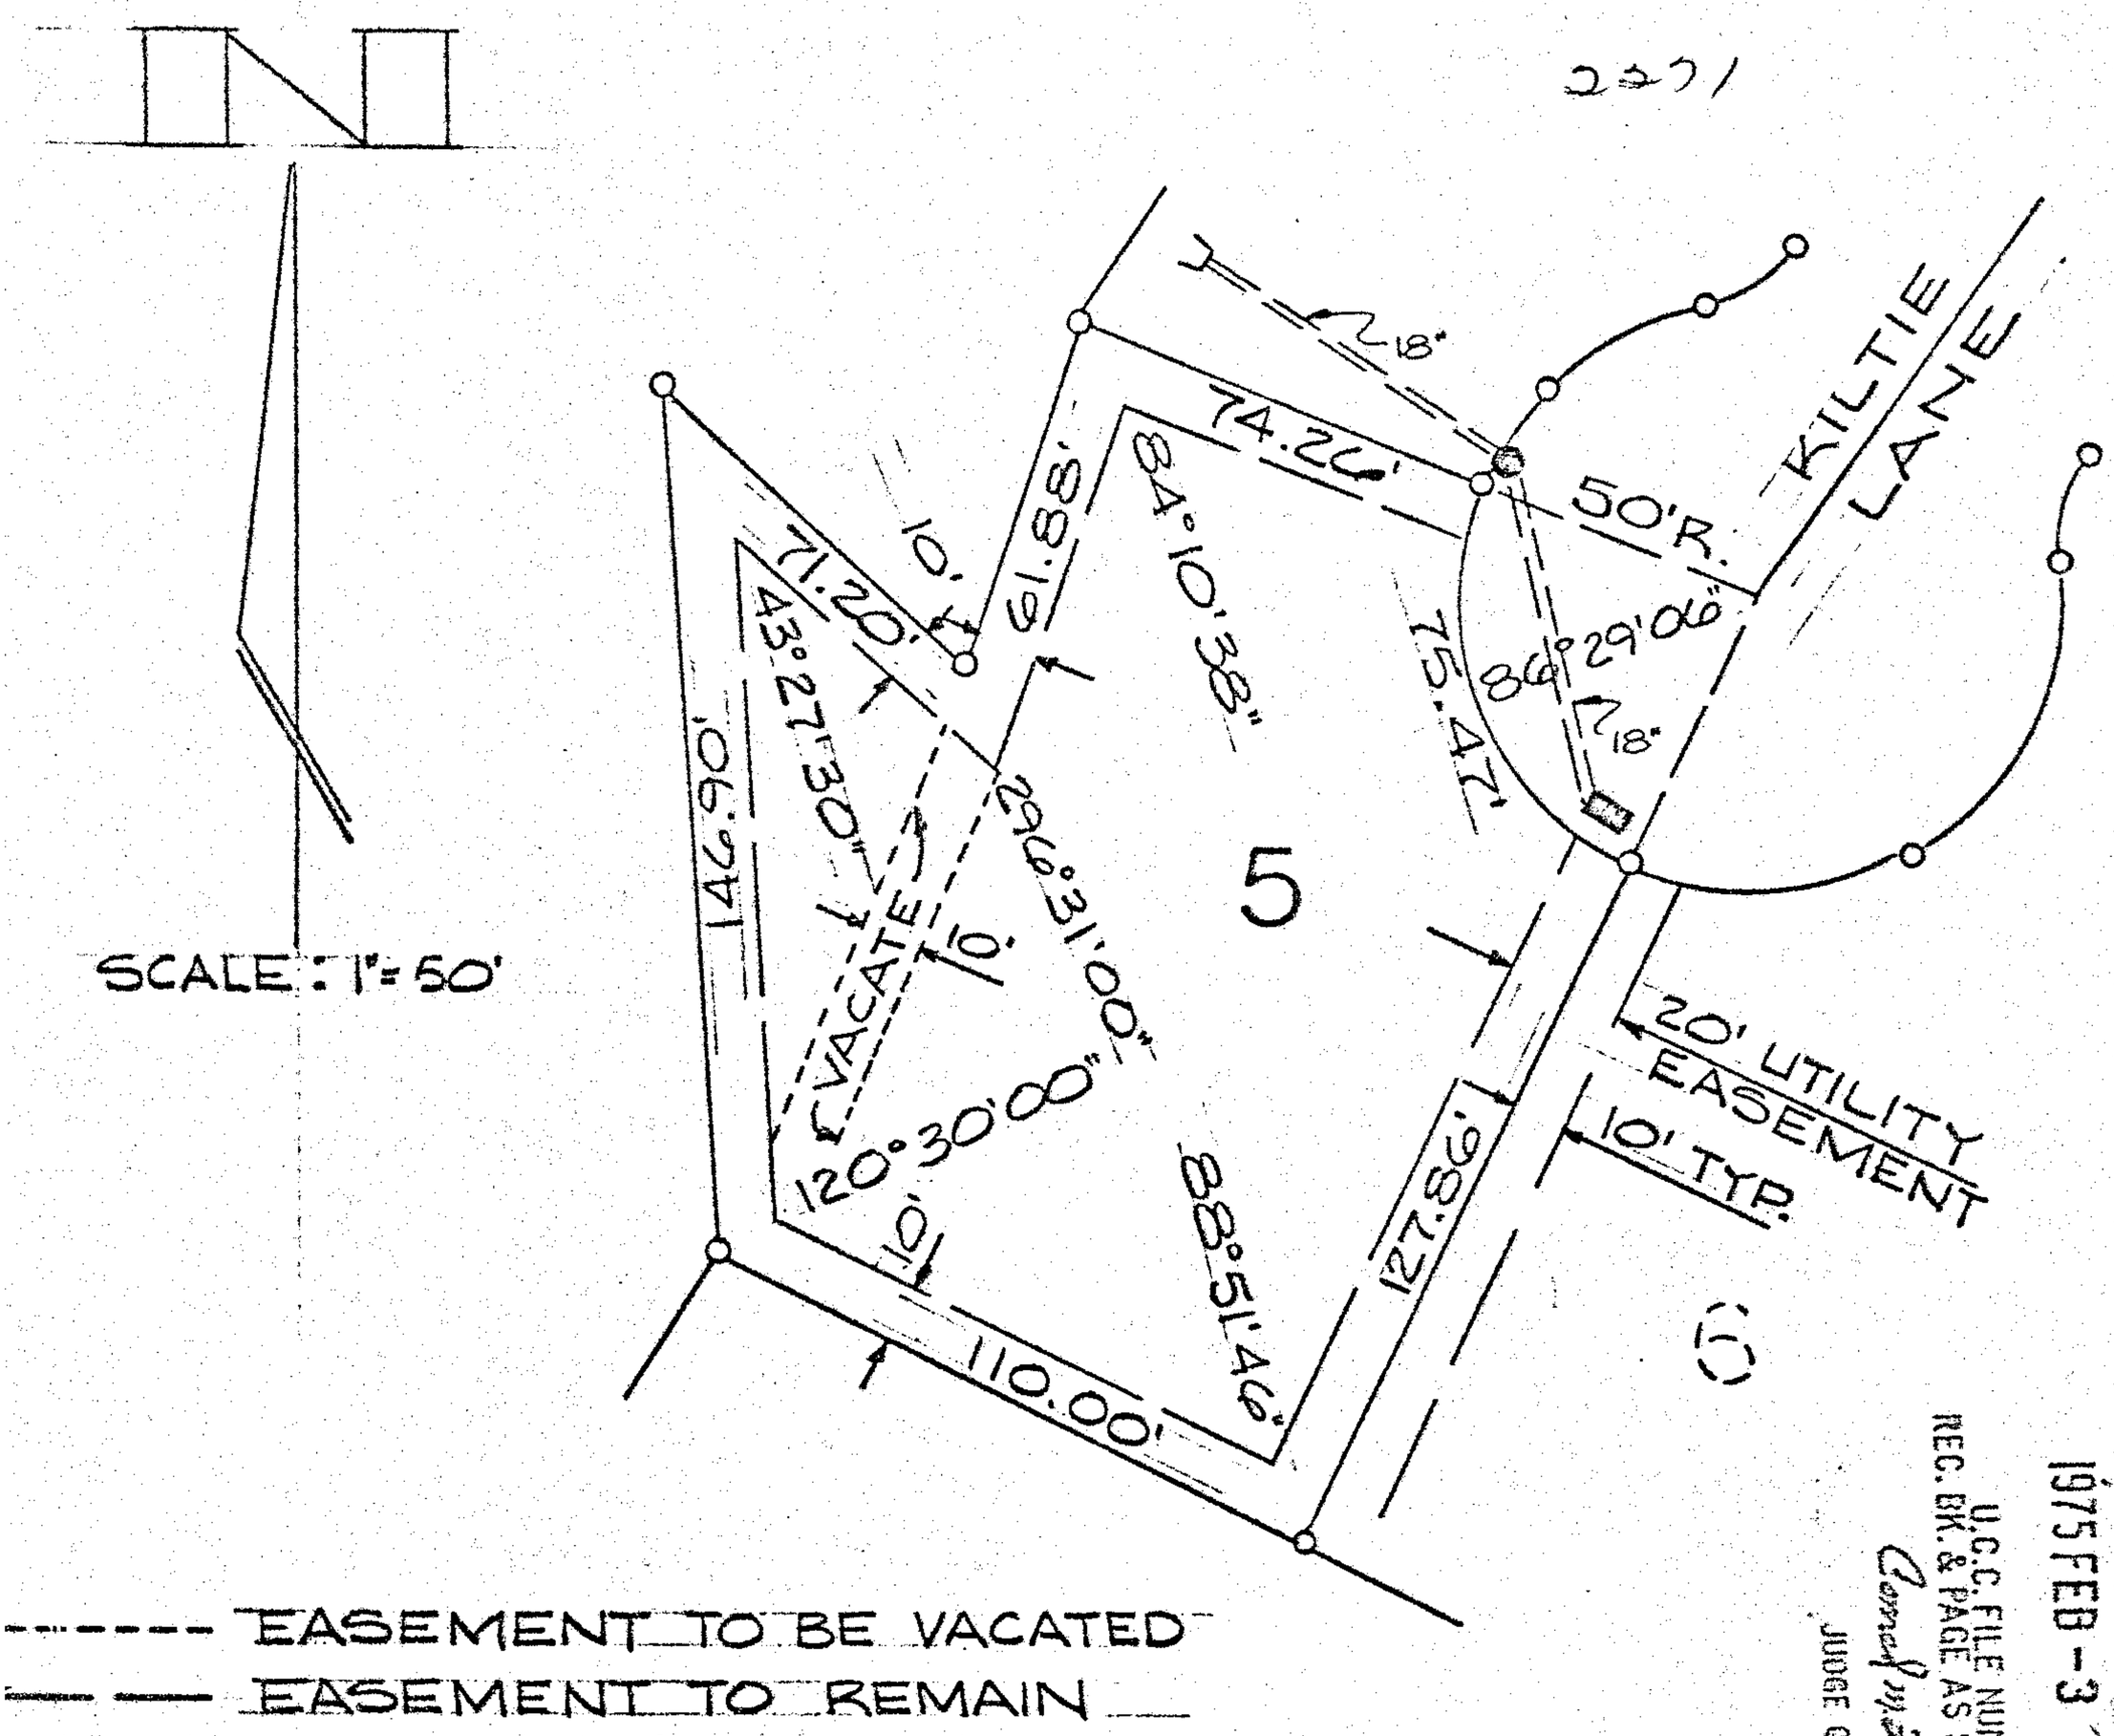

STATE OF ALA. SHELBY CO.
I CERTIFY THIS
INSTRUMENT WAS FILED
1975 FEB -3 AM 7:46
U.C.C. FILE NUMBER OR
REC. BK. & PAGE AS SHOWN ABOVE
Conrad M. Fowler
JUDGE OF PROBATE

RE-SURVEY
LOT 5, BLOCK 2, KERRY DOWNS
AS RECORDED IN MAP BOOK 5, PAGES 135 & 136
SHELBY COUNTY, ALABAMA.

BOOK 290 PAGE 562

I, Fred R. Agee, Owner of Lot 5, Block 2, Kerry Downs, as recorded in Map Book 5, Pages 135-136, in the office of the Judge of Probate, Shelby County, Alabama, hereby agree to the vacation of easements shown to be vacated due to the relocation of sanitary sewers, and the retention of easements shown to remain, and that said vacation shall remain in effect for me and all subsequent owners of said Lot. In Witness Whereof I have hereunto set my hand and seal this 30th day of January, 1975.

F.R.A.

Owner, Lot 5, Block 2, Kerry Downs

19750203000005480 1/1 $.00
Shelby Cnty Judge of Probate, AL
02/03/1975 12:00:00AM FILED/CERT

STATE OF ALABAMA)

JEFFERSON COUNTY)

I, the undersigned authority in and for said county in said state, hereby certify that Fred R. Agee, whose name is signed to the foregoing instrument and who is known to me, acknowledged before me on this day that, being informed of the contents of said instrument, he executed the same voluntarily on the day the same bears date.

Given under my hand and official seal this 31st day of January, 1975.

MARY H. ALLEN NOTARY PUBLIC

Notary Public