1975101000056670 1/1 $.00
Shelby Cnty Judge of Probate, AL
10/10/1975 12:00:00AM FILED/CERT

Map Book 6 Page 63

STATE OF ALA. SHELBY CO.
I CERTIFY THIS INSTRUMENT WAS FILED
1975 OCT 10 AM 11:55

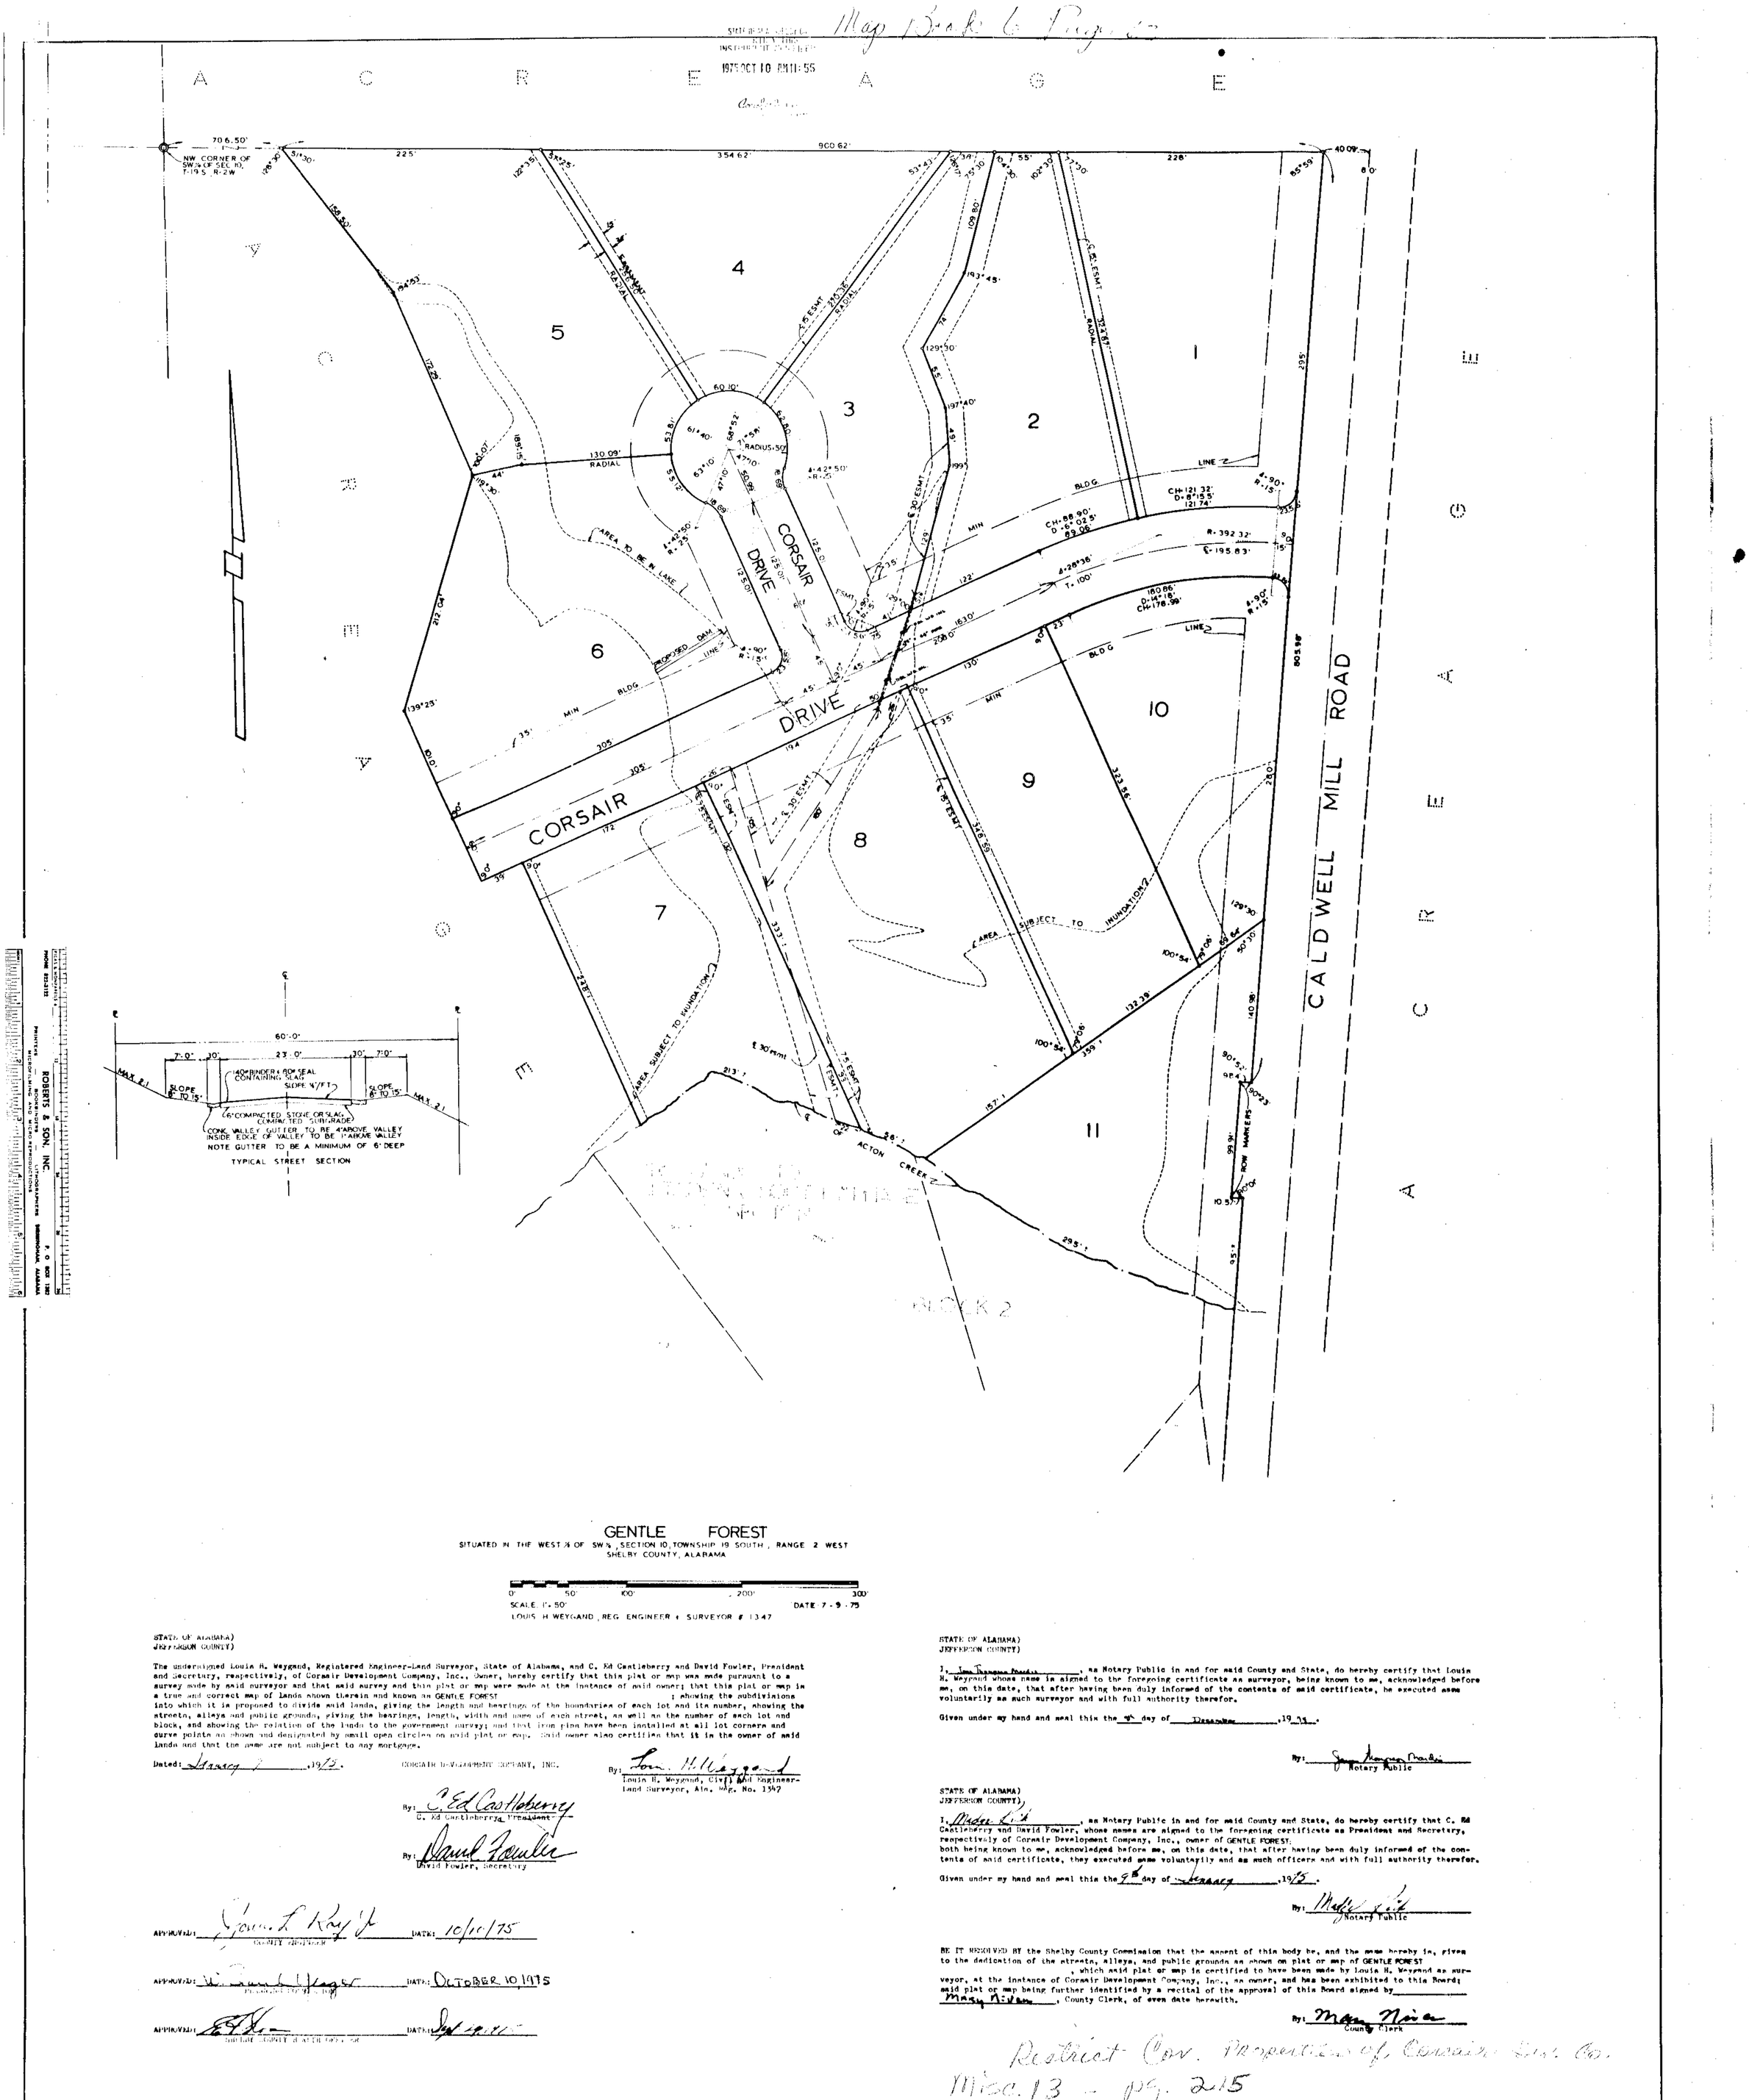

ROBERTS & SON, INC.
PRINTERS, MICROFILMING AND MICRO REPRODUCTIONS
P. O. BOX 382
BIRMINGHAM, ALABAMA

GENTLE FOREST

SITUATED IN THE WEST ½ OF SW¼, SECTION 10, TOWNSHIP 19 SOUTH, RANGE 2 WEST
SHELBY COUNTY, ALABAMA

0' 50' 100' 200' 300'
SCALE: 1" = 50'
DATE: 7-9-75

LOUIS H WEYGAND, REG. ENGINEER & SURVEYOR # 1347

STATE OF ALABAMA)
JEFFERSON COUNTY)

The undersigned Louis H. Weygand, Registered Engineer-Land Surveyor, State of Alabama, and C. Ed Castleberry and David Fowler, President and Secretary, respectively, of Cormair Development Company, Inc., Owner, hereby certify that this plat or map was made pursuant to a survey made by said surveyor and that said survey and this plat or map were made at the instance of said owner; that this plat or map is a true and correct map of lands shown therein and known as GENTLE FOREST ; showing the subdivisions into which it is proposed to divide said lands, giving the length and bearings of the boundaries of each lot and its number, showing the streets, alleys and public grounds, giving the bearings, length, width and name of each street, as well as the number of each lot and block, and showing the relation of the lands to the government survey; and that iron pins have been installed at all lot corners and curve points as shown and designated by small open circles on said plat or map. Said owner also certifies that it is the owner of said lands and that the same are not subject to any mortgage.

Dated: January 7, 1975.

CORMAIR DEVELOPMENT COMPANY, INC.

By: C. Ed Castleberry
C. Ed Castleberry, President

By: David Fowler
David Fowler, Secretary

By: Louis H. Weygand
Louis H. Weygand, Civil and Engineer-Land Surveyor, Ala. Reg. No. 1347

APPROVED: John L. Kay Jr. DATE: 10/10/75
COUNTY ENGINEER

APPROVED: W. Sam Hager DATE: OCTOBER 10, 1975
PLANNING BOARD CHAIRMAN

APPROVED: E. H. Hoss DATE: Sept 10, 75
SHELBY COUNTY HEALTH OFFICER

STATE OF ALABAMA)
JEFFERSON COUNTY)

I, Jane Thompson Hardin, as Notary Public in and for said County and State, do hereby certify that Louis H. Weygand whose name is signed to the foregoing certificate as surveyor, being known to me, acknowledged before me, on this date, that after having been duly informed of the contents of said certificate, he executed same voluntarily as such surveyor and with full authority therefor.

Given under my hand and seal this the 9th day of December, 1974.

By: Jane Thompson Hardin
Notary Public

STATE OF ALABAMA)
JEFFERSON COUNTY)

I, Mabel Lee, as Notary Public in and for said County and State, do hereby certify that C. Ed Castleberry and David Fowler, whose names are signed to the foregoing certificate as President and Secretary, respectively of Cormair Development Company, Inc., owner of GENTLE FOREST, both being known to me, acknowledged before me, on this date, that after having been duly informed of the contents of said certificate, they executed same voluntarily and as such officers and with full authority therefor.

Given under my hand and seal this the 9th day of January, 1975.

By: Mabel Lee
Notary Public

BE IT RESOLVED BY the Shelby County Commission that the assent of this body be, and the same hereby is, given to the dedication of the streets, alleys, and public grounds as shown on plat or map of GENTLE FOREST , which said plat or map is certified to have been made by Louis H. Weygand as surveyor, at the instance of Cormair Development Company, Inc., as owner, and has been exhibited to this Board; said plat or map being further identified by a recital of the approval of this Board signed by Mary Nivens, County Clerk, of even date herewith.

By: Mary Nivens
County Clerk

Restrict Cov. Properties of Cormair Dev. Co.
Misc. 13 - pg. 215

63