Map Book 6 Page 72

STATE OF ALABAMA
SHELBY COUNTY
INSTRUMENT WAS FILED
1976 JAN 16 PM 3:15
Probate Judge
STATE OF ALABAMA

SOUTHWIND
FIRST SECTOR
SITUATED IN THE SE¼-NE¼ & SW¼-NE¼ OF SECTION 10, TOWNSHIP 21 SOUTH, RANGE 3 WEST
SHELBY COUNTY, ALABAMA
JANUARY, 1976

GRAPHIC SCALE
0 50 100 150

T.L. DOUGLAS & ASSOCIATES
ENGINEERS & SURVEYORS

STATE OF ALABAMA
SHELBY COUNTY

Thomas L. Douglas, for T. L. Douglas & Associates, Engineers and Surveyors, and Jan W. Daniels, Vice President of Sun Dunnett Realty and Development Co., Inc., do hereby certify that the plat or map of Southwind, First Sector, situated in the SE¼-NE¼ & SW¼-NE¼ of Section 10, Township 21 South, Range 3 West, Shelby County, Alabama, is a true and correct map of lands as shown thereon and that said lands are in no way subdivided, that the subdivision as it is proposed to display said lands, streets and boulevards, of the dimensions of each lot and the number, showing the streets, alleys and roads, giving the lengths, breadths, and areas of all lots, streets, alleys and roads, and that iron pipe pins have been set at all lot corners and curve points as shown and designated by small open circles on said plat or map. That all streets, alleys, and public grounds as shown by said plat or map. The undersigned do hereby have full authority to execute this instrument and map.

In witness whereof we have hereunto set our hands this 9 day of January, 1976.

T. L. DOUGLAS & ASSOCIATES
Thomas L. Douglas
Its President

SUN DUNNETT REALTY & DEVELOPMENT CO., INC.
Jan W. Daniels, President

STATE OF ALABAMA
SHELBY COUNTY

I, the undersigned, a Notary Public in and for said County and State, do hereby certify that Thomas L. Douglas and Jan W. Daniels, as owners are signed to the foregoing certificate and who are known to me, acknowledged before me on this date that after having been duly informed of the contents of said certificate, they executed the same voluntarily as such individuals with full authority for and as the act of same.

Given Py Hand And Seal This 9 day of January, 1976.

Notary Public

APPROVED BY
ALABAMA POWER COMPANY
Chief Engineer

APPROVED BY
Shelby County Engineer

ATTEST:
Probate Judge

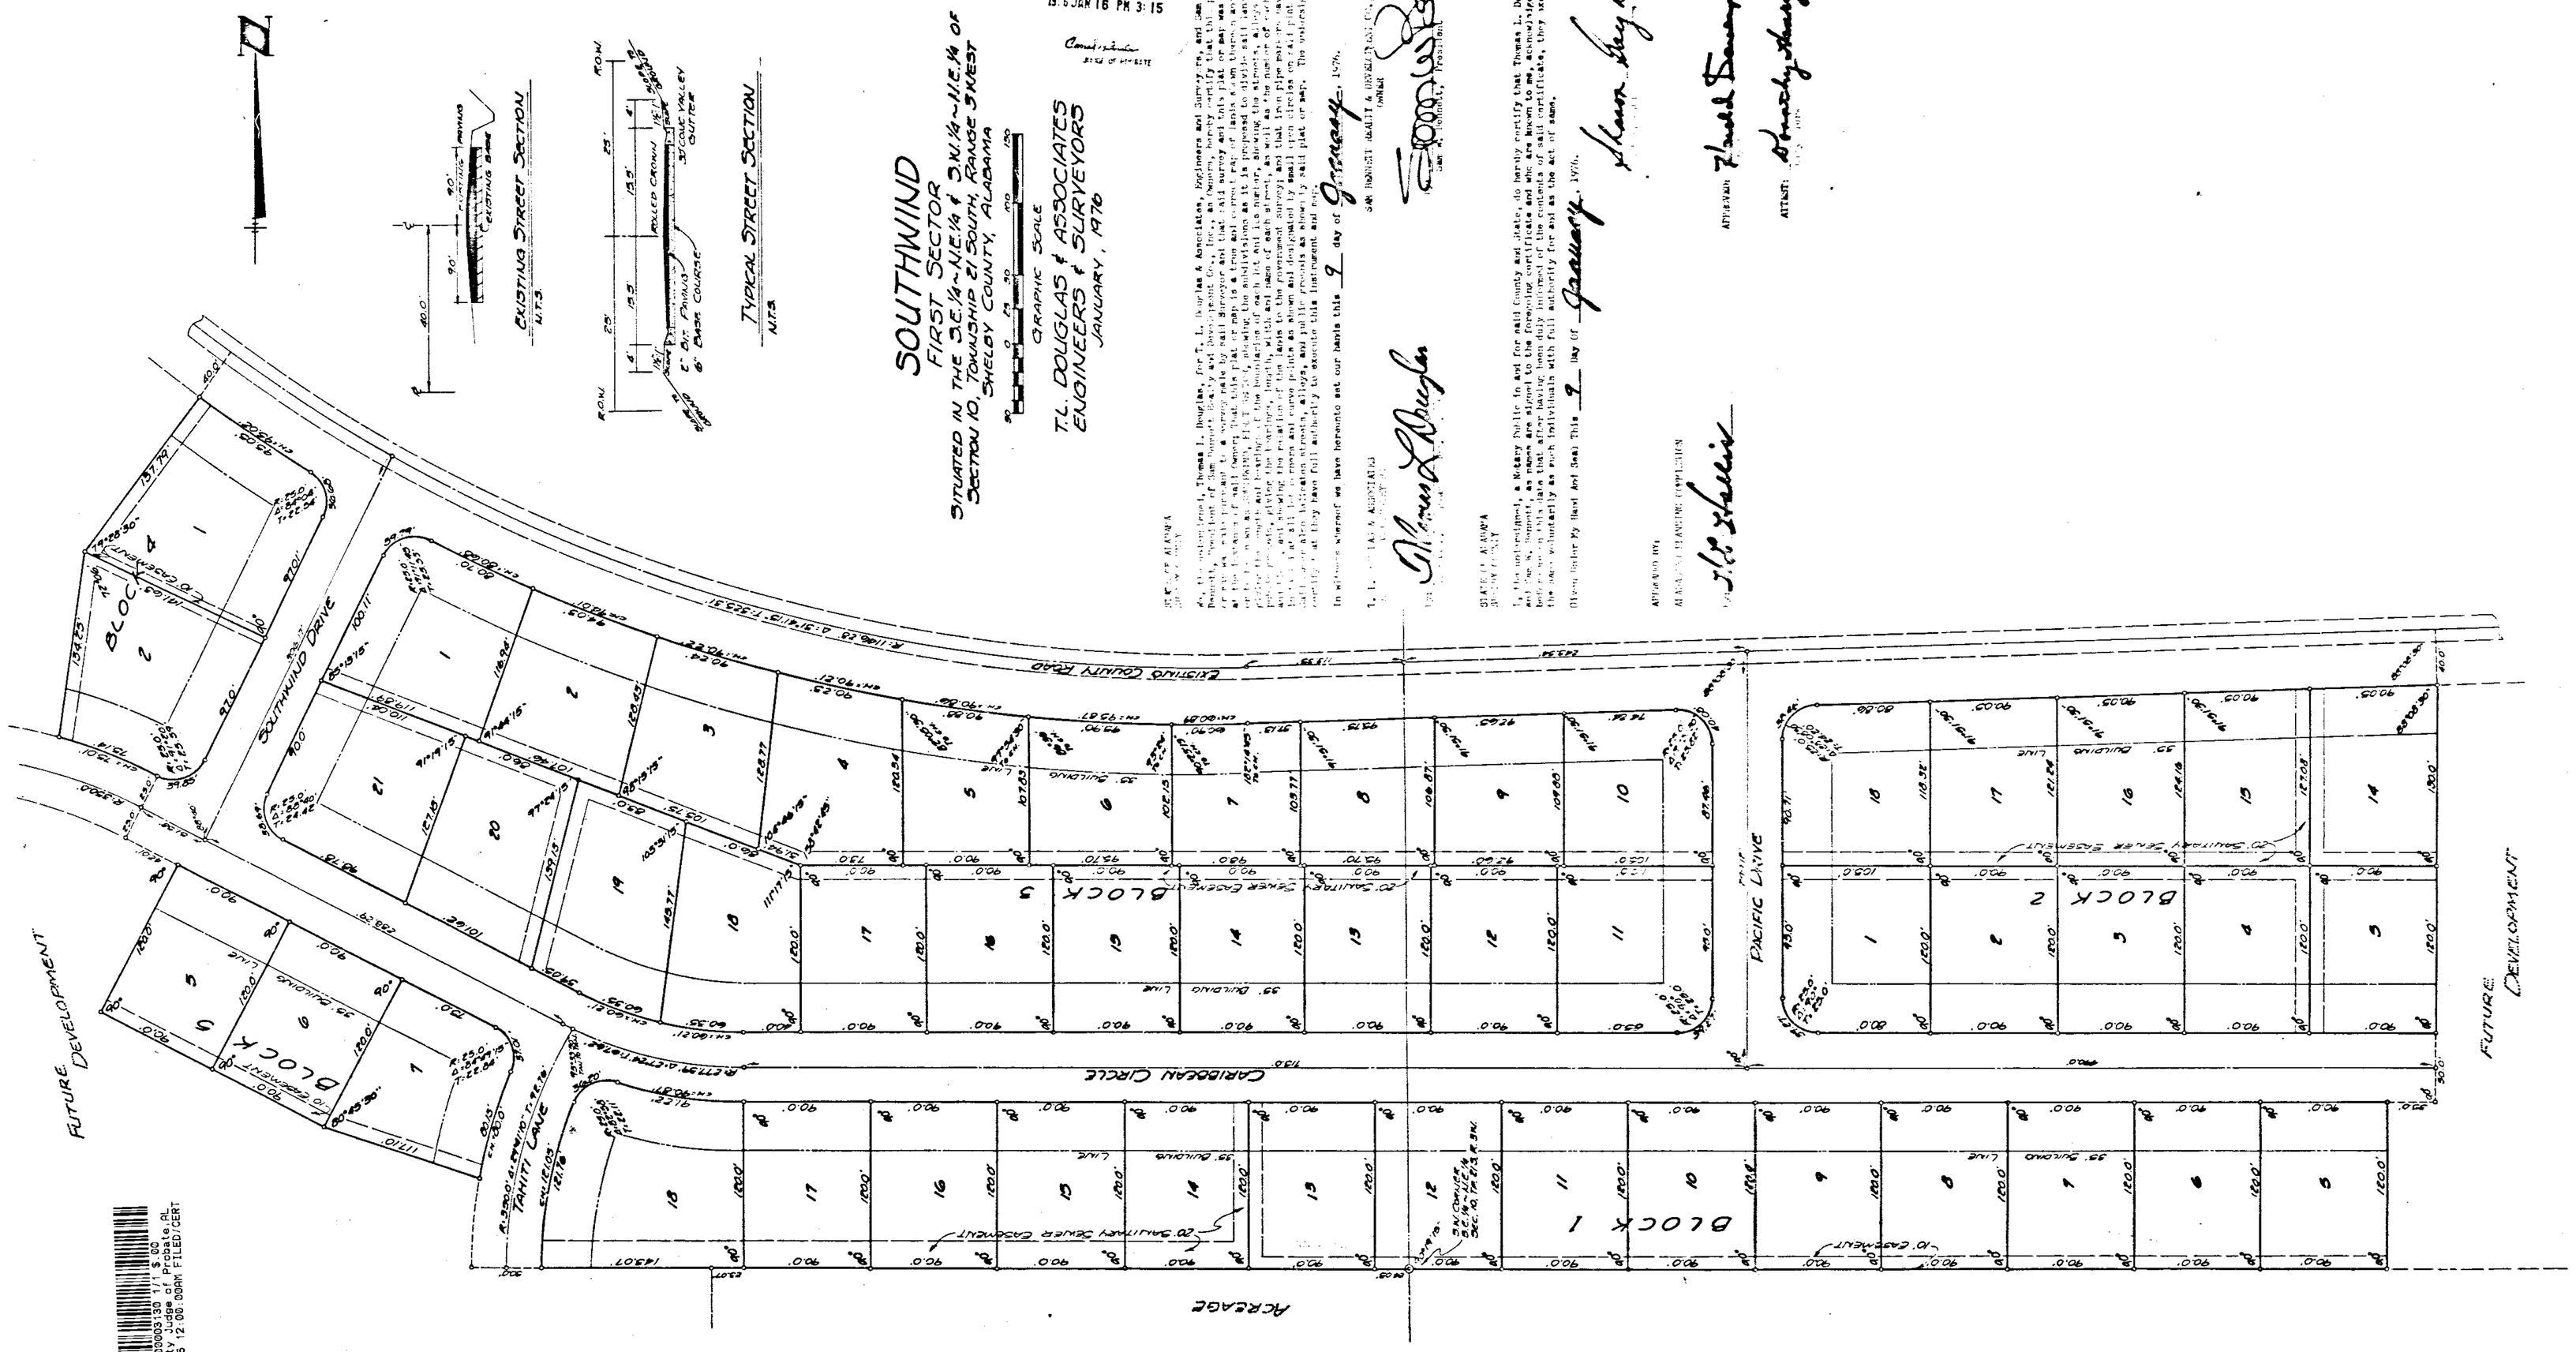

1976011600003130 1/1 $.00
Shelby Cnty Judge of Probate,AL
01/16/1976 12:00:00AM FILED/CERT

PICAS & NONPARELS
PHONE 323-5132
ROBERTS & SON, INC.
P. O. BOX 1383
PRINTERS — BOOKBINDERS — LITHOGRAPHERS
MICROFILMING AND MICRO-REPRODUCTIONS
BIRMINGHAM, ALABAMA