1976040200029540 1/1 $.00
Shelby Cnty Judge of Probate,AL
04/02/1976 12:00:00AM FILED/CERT

ROBERTS & SON, INC.
PRINTERS BOOKBINDERS LITHOGRAPHERS BIRMINGHAM, ALABAMA
PHONE 822-3122 P. O. BOX 1382
PHOTOPRINTING AND MICRO-REPRODUCTIONS

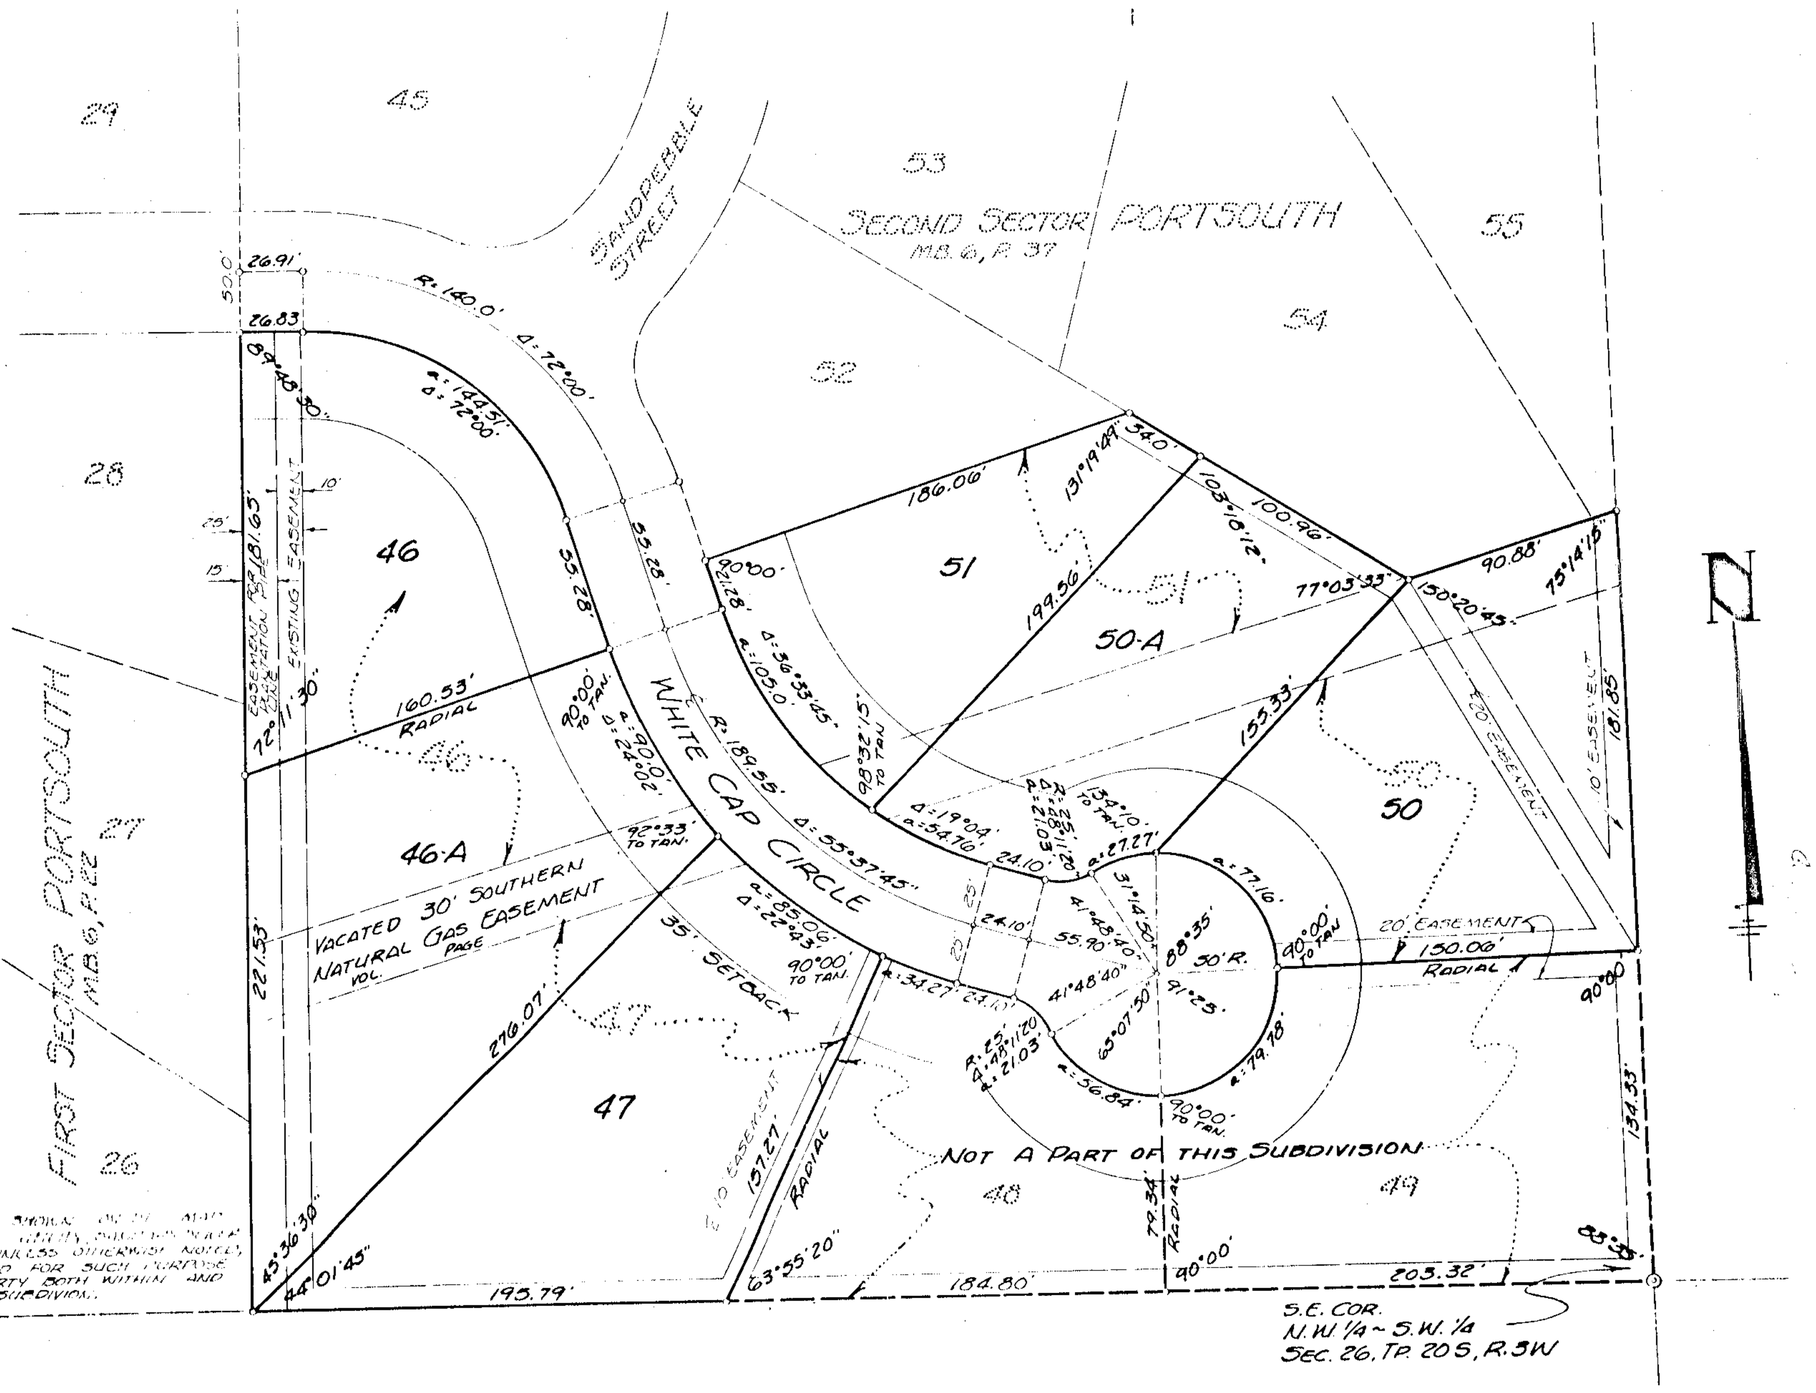

NOTE: EASEMENTS SHOWN ON THIS MAP ARE FOR THE PURPOSE OF SEWER, WATER, GAS, ELECTRIC POWER AND STORM DRAINS UNLESS OTHERWISE NOTED, AND MAY BE USED FOR SUCH PURPOSE TO SEVER PROPERTY BOTH WITHIN AND WITHOUT THIS SUBDIVISION.

RESURVEY OF LOTS 46, 47, 50 & 51 OF SECOND SECTOR ~ PORTSOUTH

SITUATED IN THE N.W. 1/4 ~ S.W. 1/4 OF SECTION 26, TOWNSHIP 20 S., RANGE 3 WEST
SHELBY COUNTY, ALABAMA

GRAPHIC SCALE

T.L. DOUGLAS & ASSOCIATES
ENGINEERS - SURVEYORS
MARCH, 1976

STATE OF ALABAMA
COUNTY

I, the undersigned, Thomas L. Douglas, of T. L. Douglas & Associates, a corporation, a licensed, registered engineer and surveyor, hereby certify that this plat or map was made from an actual survey of the property shown thereon, and that all of the monuments and markers shown thereon actually exist and their positions are correctly shown thereon, and that all of the requirements of the Subdivision Regulations of Shelby County, Alabama, have been complied with in the preparation of this plat and map.

WITNESS MY hand this 3rd day of April.

Thomas L. Douglas

STATE OF ALABAMA
SHELBY COUNTY

I, the undersigned, a Notary Public in and for said County in said State, hereby certify that Thomas L. Douglas whose name is signed to the foregoing certificate, and who is known to me, acknowledged before me on this day that, being informed of the contents of said certificate, he executed the same voluntarily on the day the same bears date.

Given under my hand and official seal this 3 day of April, 1976.

Dorothy Henley
Notary Public

OWNERS:

H. L. Hollis

Harold Lawson

E. F. Hollis

Dorothy Henley

MAP BOOK 6 PAGE 80