1976061000054250 1/1 $.00
Shelby Cnty Judge of Probate,AL
06/10/1976 12:00:00AM FILED/CERT

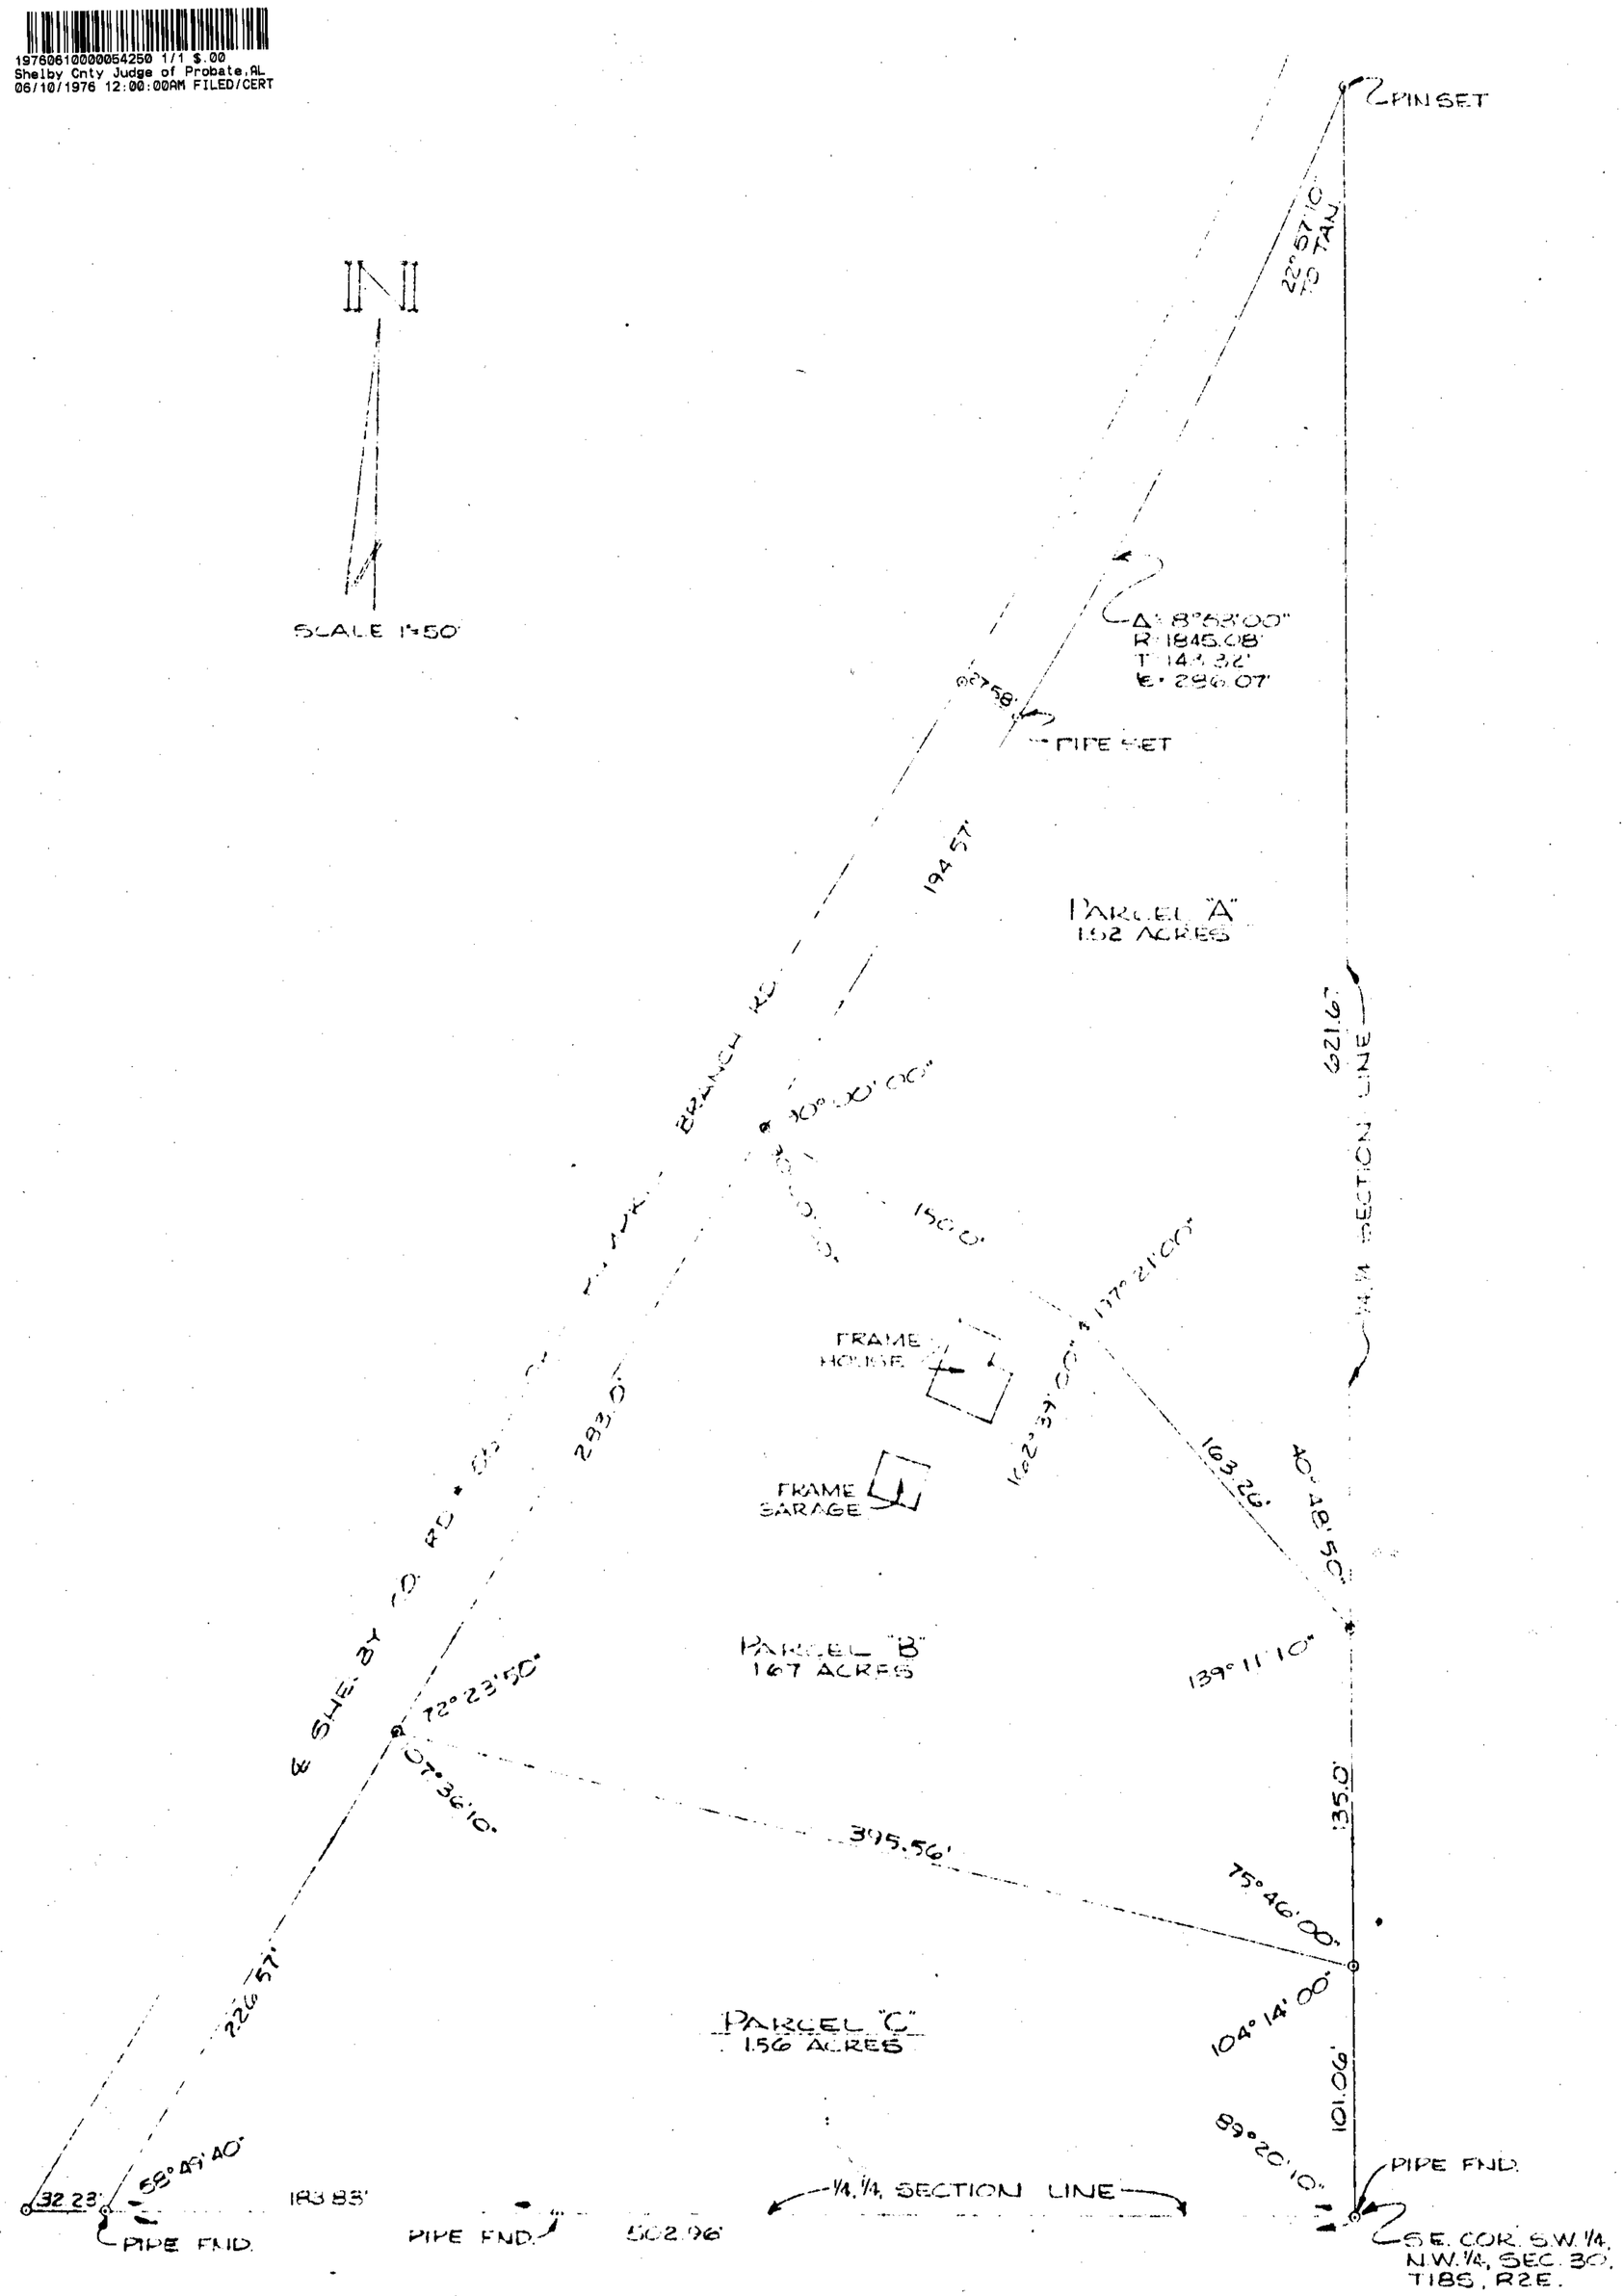

Estate of J. R. Moore

STATE OF ALA. SHELBY CO.
I CERTIFY THIS
INSTRUMENT WAS FILED
1976 JUN 11 PM 1:07

Carol M. Swinger
JUDGE OF PROBATE

Thomas H. Gachet

PARAGON ENGINEERING, INC.
P. O. BOX [illegible] [illegible], ALABAMA [illegible]

A SURVEY OF A TRACT OF LAND
IN THE
S.W. 1/4 N.W. 1/4, SEC. 30, T18S, R2E.
SHELBY COUNTY, ALABAMA.

DRAWN BY Joe Barnett	P.I.	DATE Dec. 12, 1974
APPROVED BY		F.B. NO. 74100
SCALE 1" = 50'		DWG. NO. 1 OF 1

Page Book 6 Page 88

88