1976061000054250 1/1 $.00
Shelby Cnty Judge of Probate,AL
06/10/1976 12:00:00AM FILED/CERT

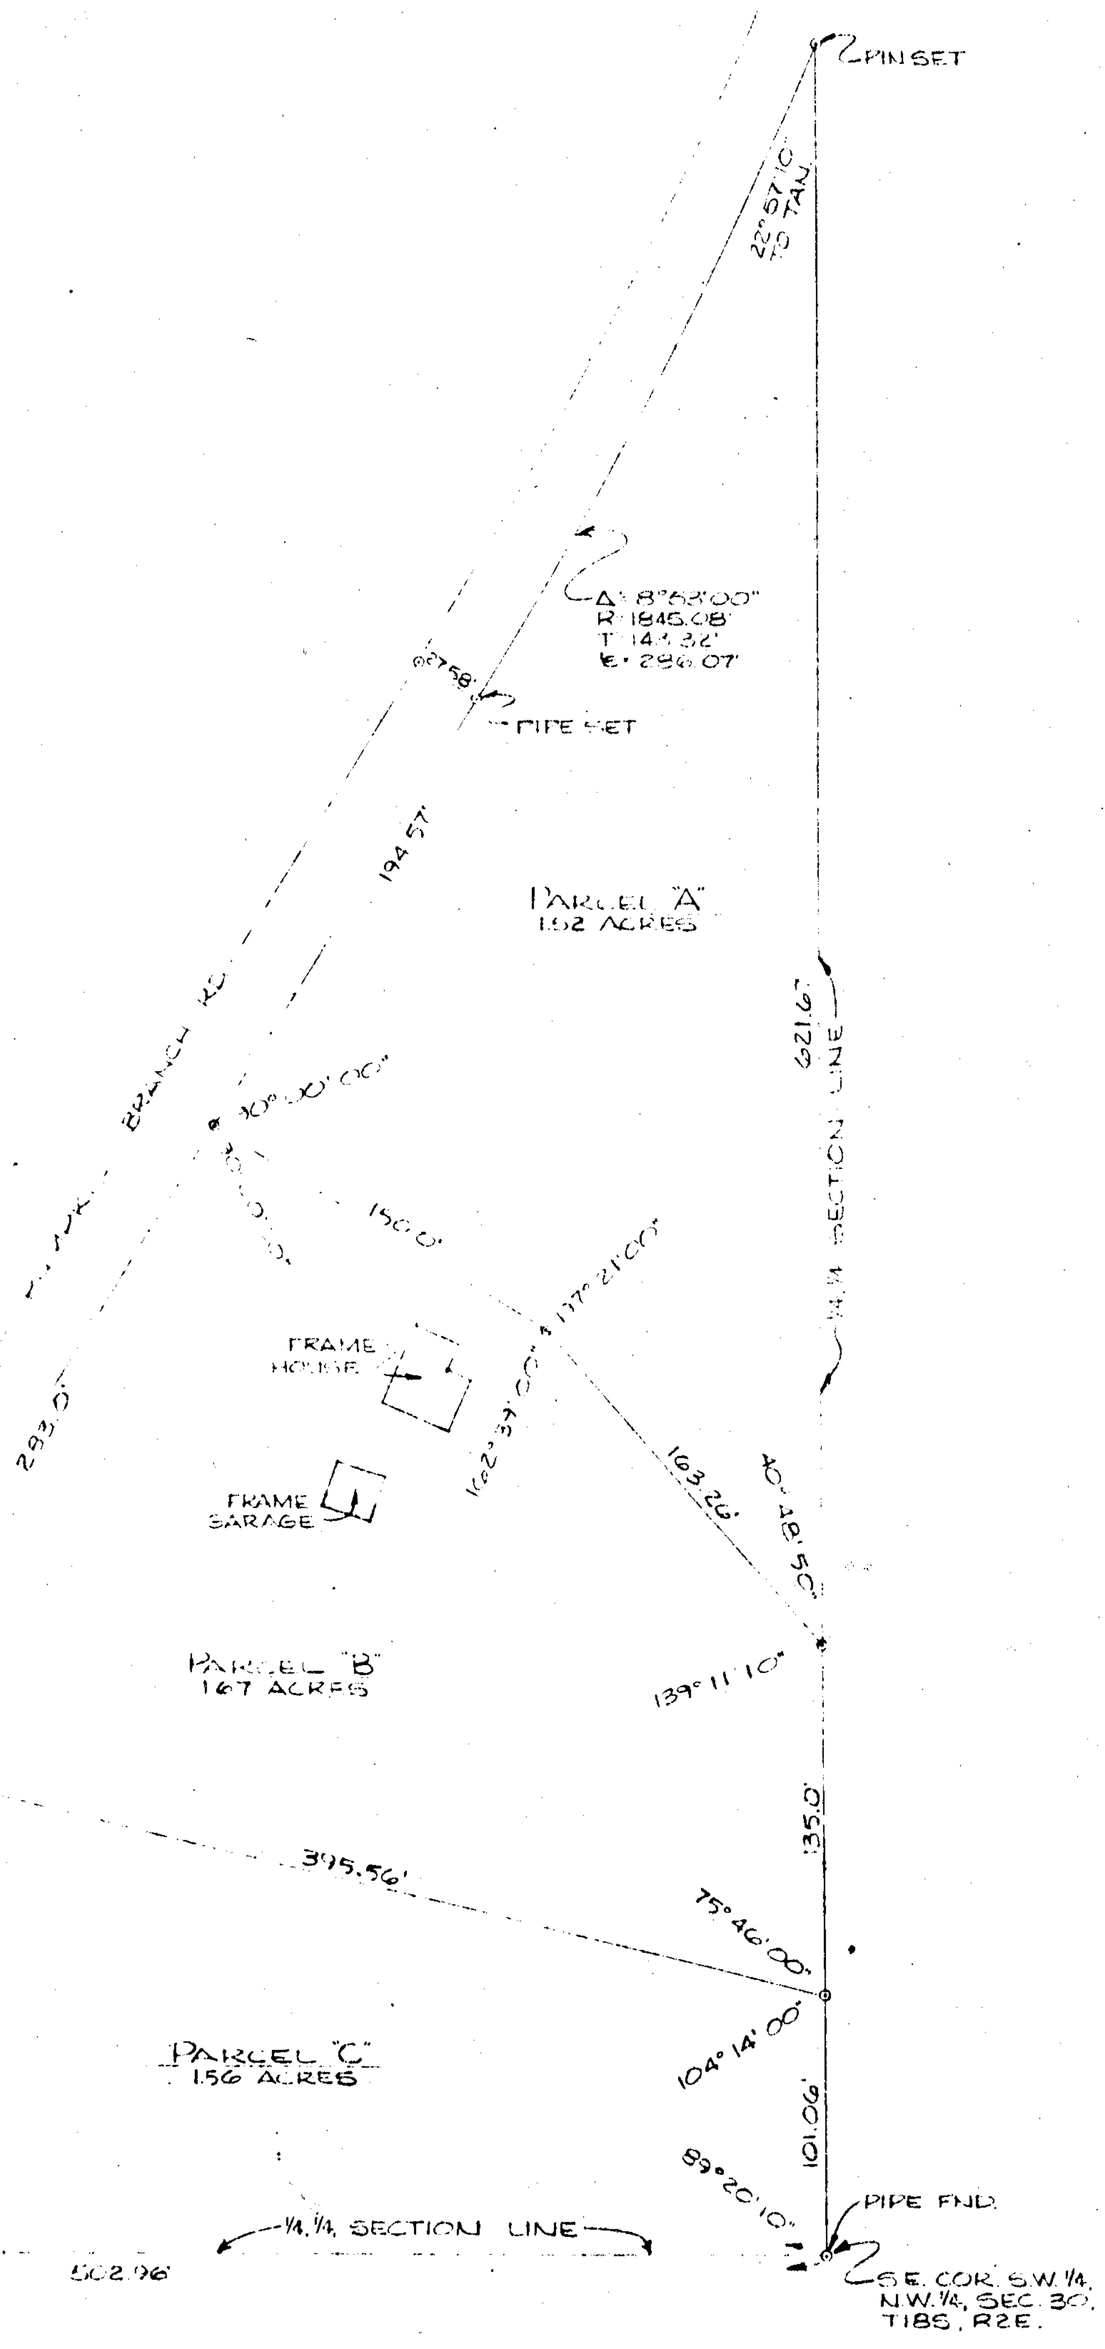

Page Book 6 Page 88

STATE OF ALA. SHELBY CO.
I CERTIFY THIS
INSTRUMENT WAS FILED
1976 JUN 11 PM 1:07

Estate of J.R. Moore

ALABAMA
REGISTERED
LAND SURVEYOR

Thomas H. Corbett

PARAGON ENGINEERING, INC.
P. O. BOX [illegible] BESSEMER, ALABAMA 35020

A SURVEY OF A TRACT OF LAND
IN THE
S.W. 1/4 N.W. 1/4, SEC. 30, T18S, R2E.
SHELBY COUNTY, ALABAMA.

DRAWN BY JOE BARNETT	P. P1.	DATE DEC. 12, 1974.
APPROVED BY		J.T. NO. 7410
SCALE 1"=50'		DWG. NO. 1 OF 1

88