19760611000054270 1/1 $.00
Shelby Cnty Judge of Probate,AL
06/11/1976 12:00:00AM FILED/CERT

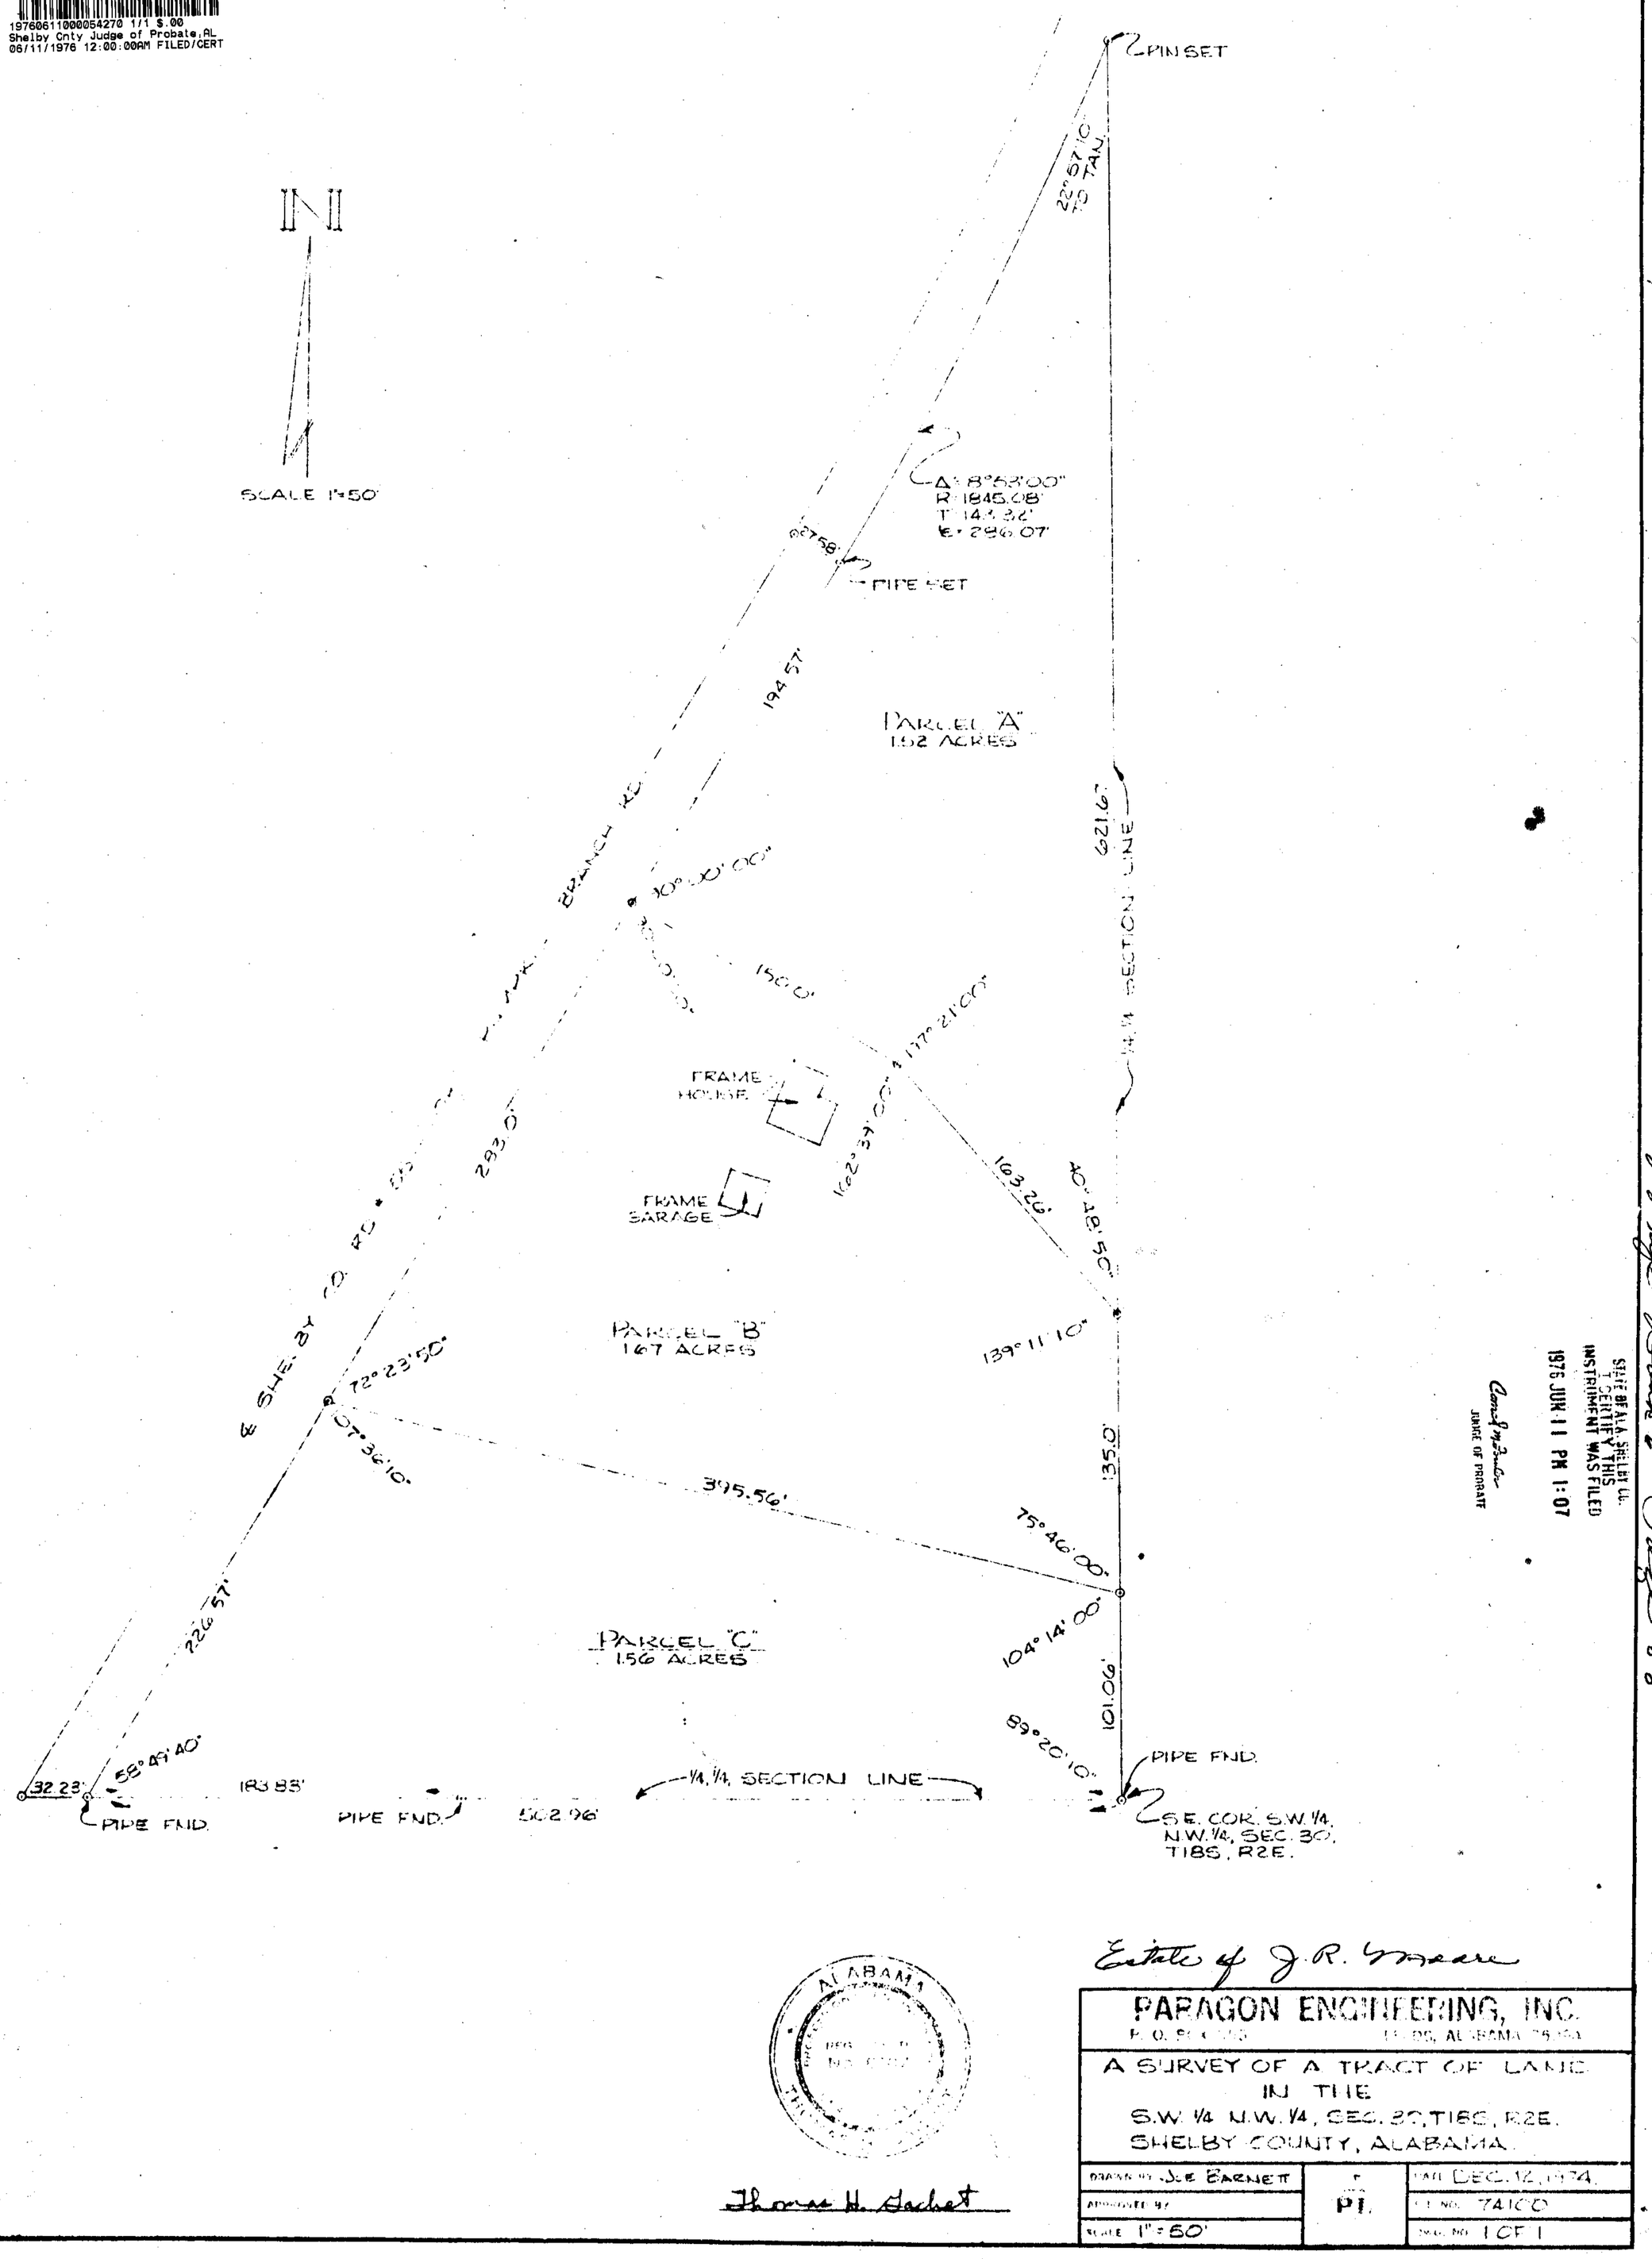

Thomas H. Sackett

Estate of J. R. Moore

PARAGON ENGINEERING, INC.
P. O. BOX [illegible] [illegible], ALABAMA [illegible]

A SURVEY OF A TRACT OF LAND IN THE S.W. 1/4 N.W. 1/4, SEC. 30, T18S, R2E. SHELBY COUNTY, ALABAMA

DRAWN BY JOE BARNETT	PI.	DATE DEC. 12, 1974
APPROVED BY		J.O. NO. 74100
SCALE 1" = 50'		SHEET NO. 1 OF 1

STATE OF ALA. SHELBY CO.
I CERTIFY THIS
INSTRUMENT WAS FILED
1976 JUN 11 PM 1:07
Carol Mitchell
JUDGE OF PROBATE

Mtge. Book 6 Page 88

88