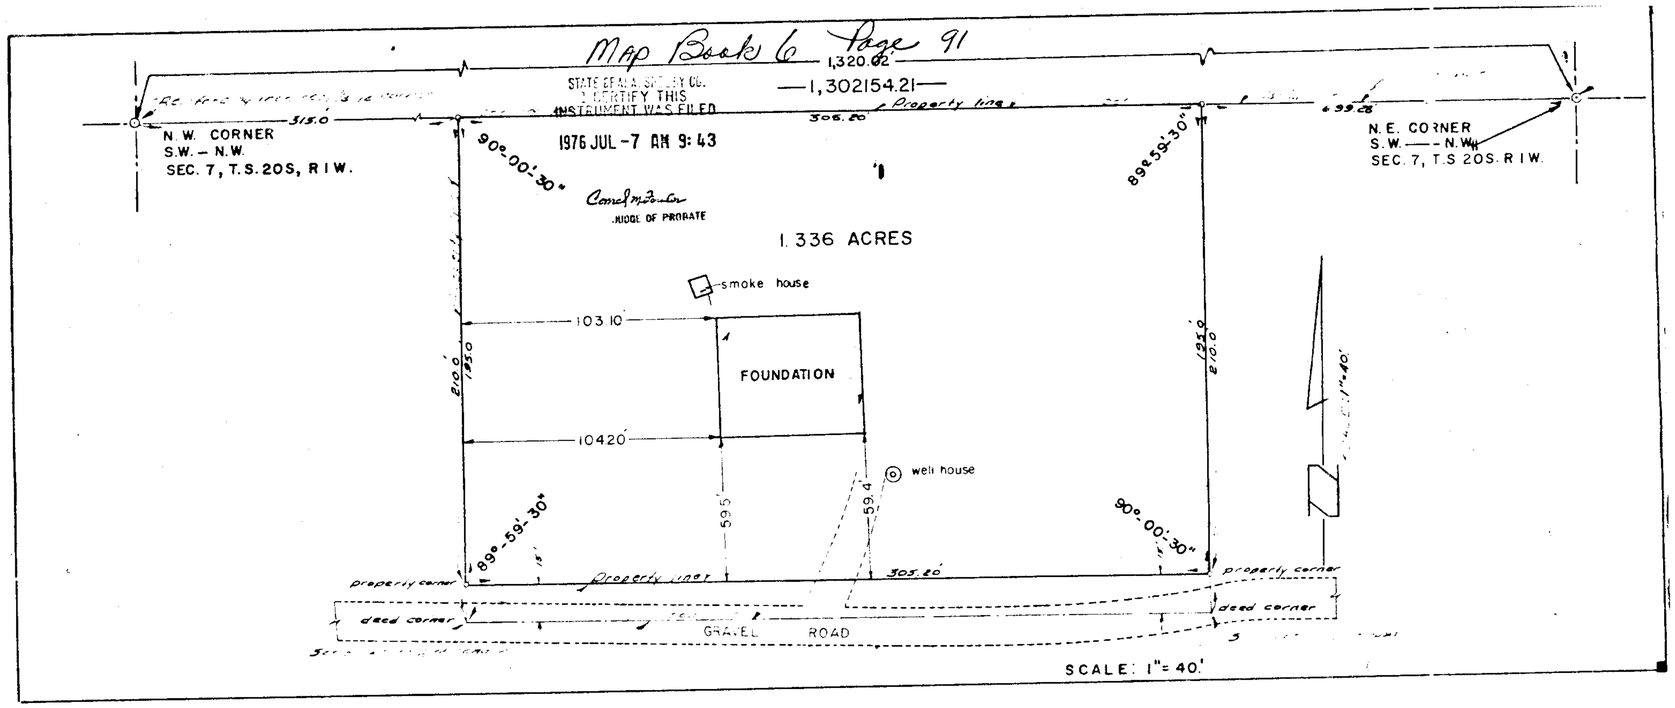

SHELBY COUNTY, ALABAMA.

I, JOSEPH E CONN, JR, a licensed, registered surveyor in the State of ALABAMA do hereby certify this plat to be a true and correct map of my survey of a portion of land situated in the S.W.-N.W., Section 7, Township 20 South, Range 1 West, SHELBY COUNTY, ALABAMA, being more particularly described as follows

Commence at the Northwest corner of the Southwest quarter of the Northwest quarter of said Section; thence East along the North line of said quarter—quarter 315.0 feet to the point of beginning; thence continue along last described course 305.20 feet; thence 90°-00'-30" right 195.0 feet; thence 89°-59'-30" right 305.20 feet; thence 90°-00'-30" right 195.0 feet to the point of beginning, containing 1.336 acres and being marked on the corners by iron pins.

JOSEPH E CONN, JR ALABAMA REG. NO 9049 3049
JULY 3, 1976

JOE CONN & ASSOCIATES
Surveyors - Engineers
PELHAM, ALABAMA
Phone 663-4251

JOE CONN & ASSOCIATES
ENGINEERS-SURVEYORS
PELHAM, ALABAMA

JAMES D MORRIS CHECK F.T.S.
6/3/76 File No 1,002 Book No. 131

1976070700062000 $.00
Shelby Cty Judge of Probate,AL
07/07/1976 12:00:00AM FILED/CERT