Map Book 6 Page 93

STATE OF ALABAMA
INSTRUMENT WAS FILED
1976 JUL 20 AM 9:28

Carroll M. Tucker
JUDGE OF PROBATE

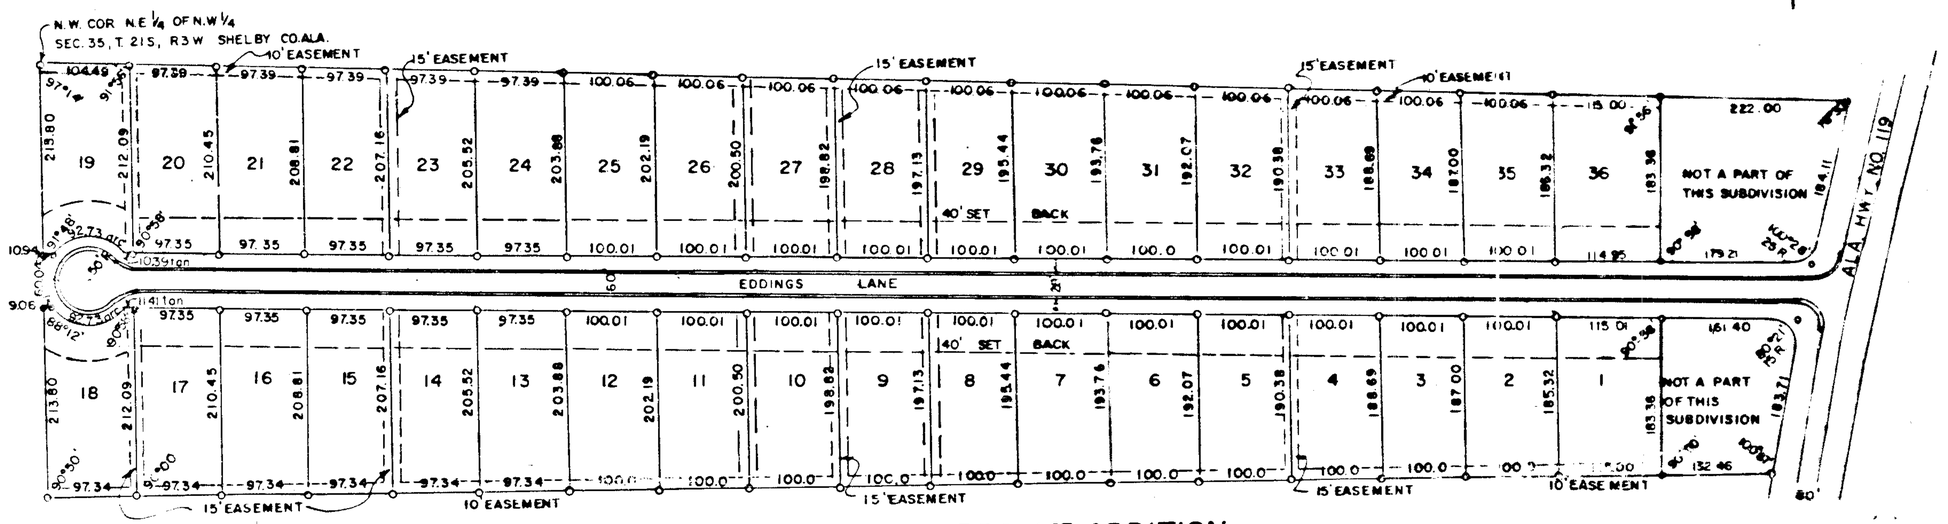

MONTE TIERRA 1ST ADDITION

SUBDIVISION FOR SINGLE FAMILY RESIDENCE
SITUATED IN SEC. 35, T.21S, R 3 W. SHELBY CO., ALA.
OWNER: J. HARRIS DEVELOPMENT CORP.

100 50 0 100 200
SCALE: 1"=100'

STATE OF ALABAMA
SHELBY COUNTY

The undersigned Terry R Douglas, Registered Land Surveyor, State of Alabama and Jack D Harris and Mary L Harris, as President and Secretary respectively of J Harris Development Corp, Owner, hereby Certify that this plat or map was made pursuant to a survey made by said surveyor and that said survey and this plat or map were made at the instance of said owner; that this plat or map is a true and correct map of lands shown thereon and known as MONTE TIERRA 1st Add. that shows the Subdivisions into which it is proposed to divide said lands, giving the length and bearings of the boundaries of each lot and its number showing streets, alleys and public grounds giving the bearings to the government survey, and that iron pins have been installed at all lot corners and curve points, as shown and designated by small open circles on said plat or map said owner also certifies that it is the owner of said lands and that the same are not subject to any mortgage.

Dated ~~June~~ July, 1976

By Terry R Douglas
Terry R Douglas Land Surveyor
Ala Reg No. 7481

J HARRIS DEVELOPEMENT CORP, owner

By Jack D. Harris
Jack D Harris, President

By Mary L Harris
Mary L Harris, Secretary

Approved [signature] County Health Officer Date 7/21/1976

Approved James F. Ray Jr County Engineer Date: 7/20/76

All easements shown on this map are for public utilities, sanitary sewers, storm sewers, storm drains and may be used for such purposes to serve the property both within and without this subdivision.

STATE OF ALABAMA
SHELBY COUNTY

I, [signature], as a Notary Public in and for said County and State, do hereby certify that Terry R Douglas whose name is signed to the foregoing certificate as surveyor and Jack D Harris and Mary L Harris whose names are signed to the foregoing certificate as President and Secretary respectively of J Harris Development Corp owners of MONTE TIERRA 1st Add all of whom are known to me acknowledged before me on this date, that after having been duly informed of the contents of said certificate, they executed the same voluntarily and each Surveyor and as such officers and with full authority therefore.

Given under my hand and seal this, The 21st day of July, 1976

By [signature]
Notary Public

BE IT RESOLVED By the Shelby County Commission that the street of this body be and the same hereby is given to the dedication of streets alleys and public grounds as shown on plat or map of MONTE TIERRA 1st Addition which said plat or map is certified to have been made by Terry Douglas as Surveyor at the instance of J Harris Development Corp as owner and has been submitted to this board. Said Plat of map being further identified by recital of the approval of the Board Signed by [signature] County Clerk, of even date herewith

Dated July 20, 1976

Approved [signature] Date 7-20-76, 1976
Shelby County Commission

TERRY R DOUGLAS REG L.S. # 7481

19760720000061720 of Probate Ala
Shelby County, 1 1.00
07/20/1976 12:00:00PM FILED/CERT