Map Book 6 Page 111

C D L Properties

STATE OF ALA. SHELBY CO.
I CERTIFY THIS
INSTRUMENT WAS FILED
1976 OCT 13 AM 8:49
Clerk
JUDGE OF PROBATE

19761013000127080 1/1 $.00
Shelby Cnty Judge of Probate, AL
10/13/1976 08:49:00 AM FILED/CERT

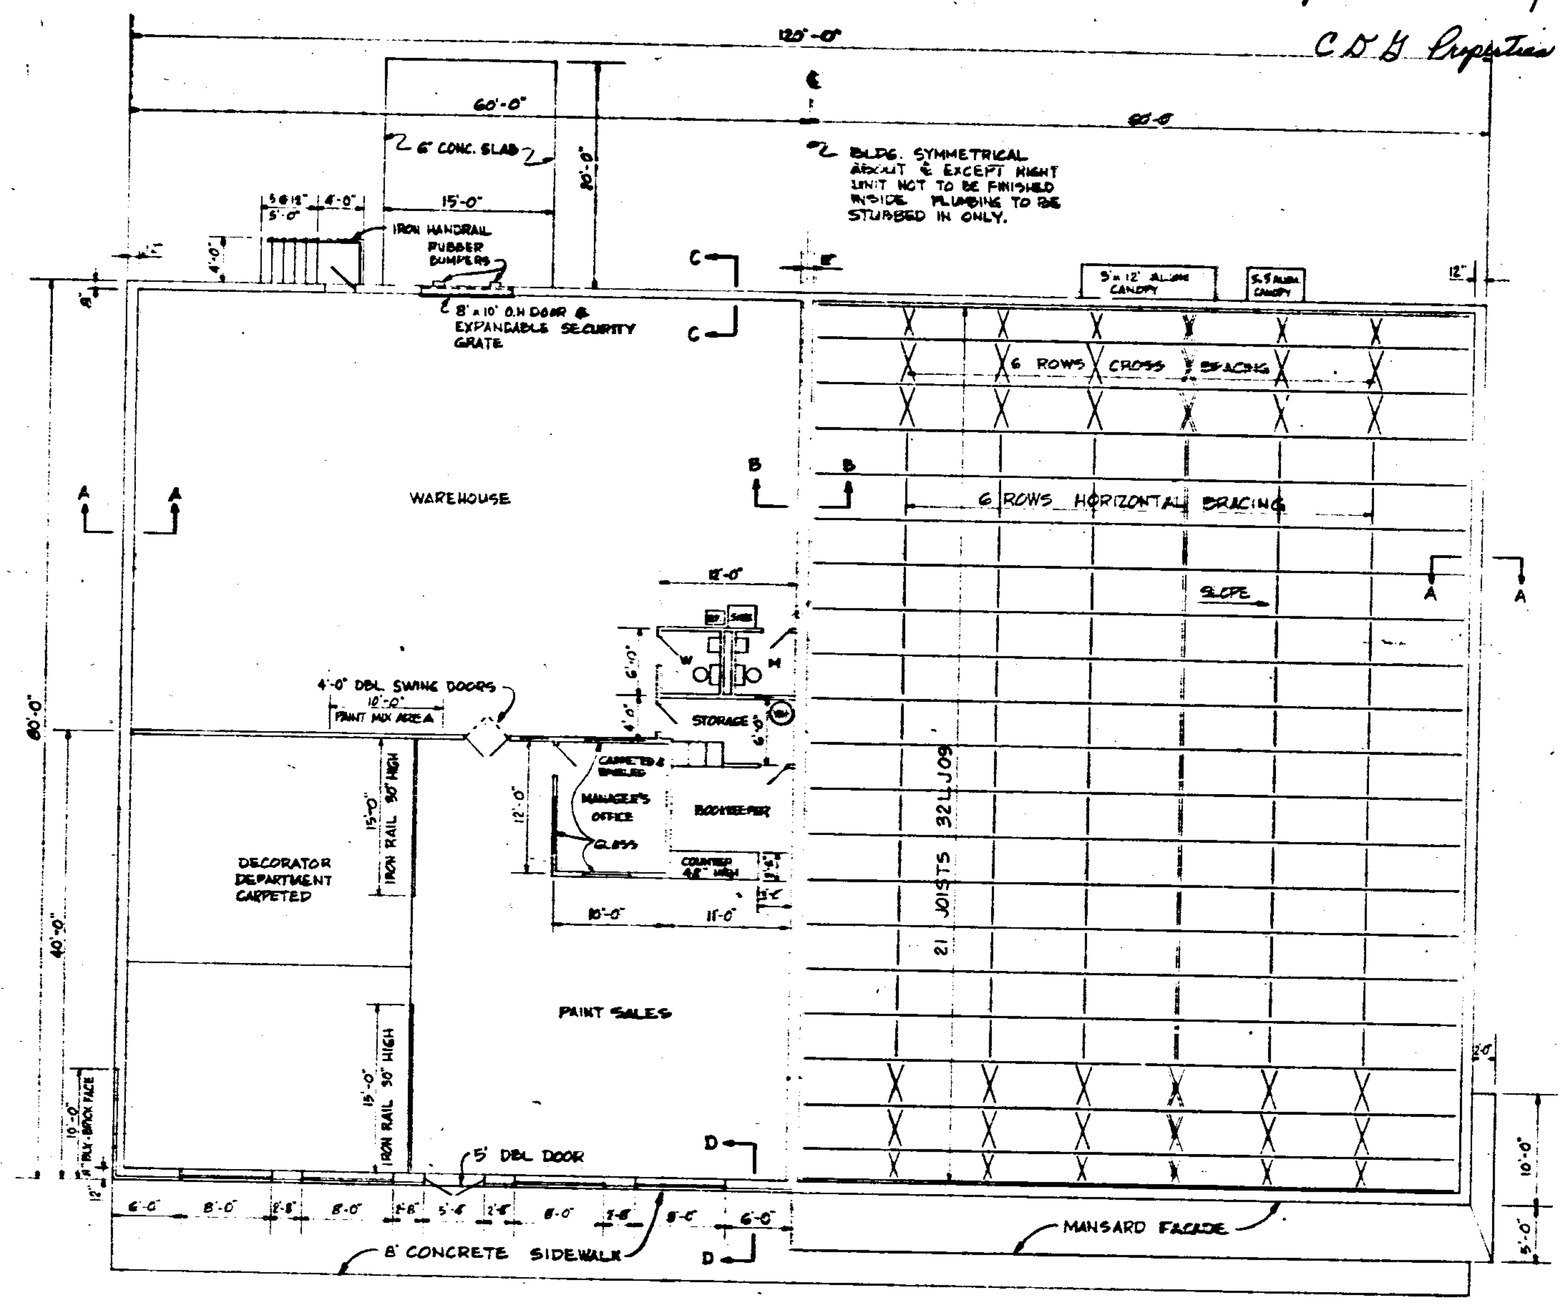

HALF FLOOR PLAN

SCALE: 1/8"=1'-0"

HALF ROOF PLAN

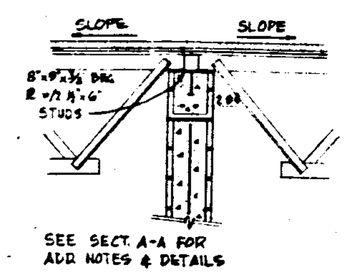

SECTION B-B

SCALE: 1/2"=1'-0"

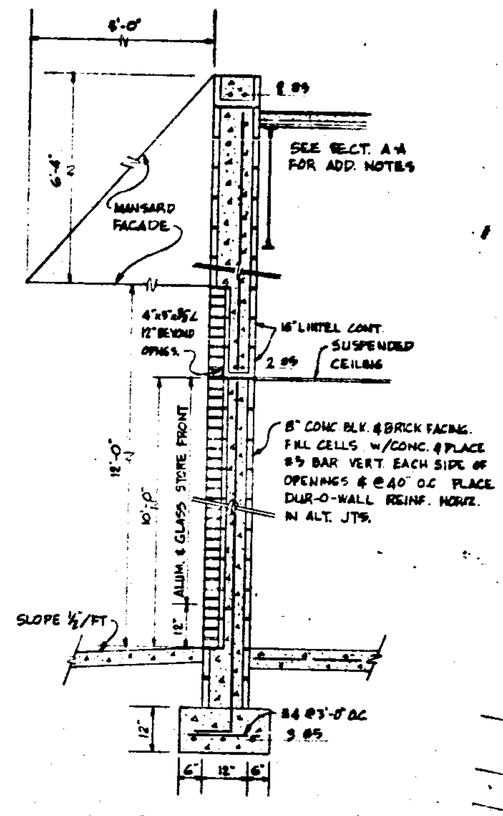

SECTION D-D

SCALE: 1/2"=1'-0"

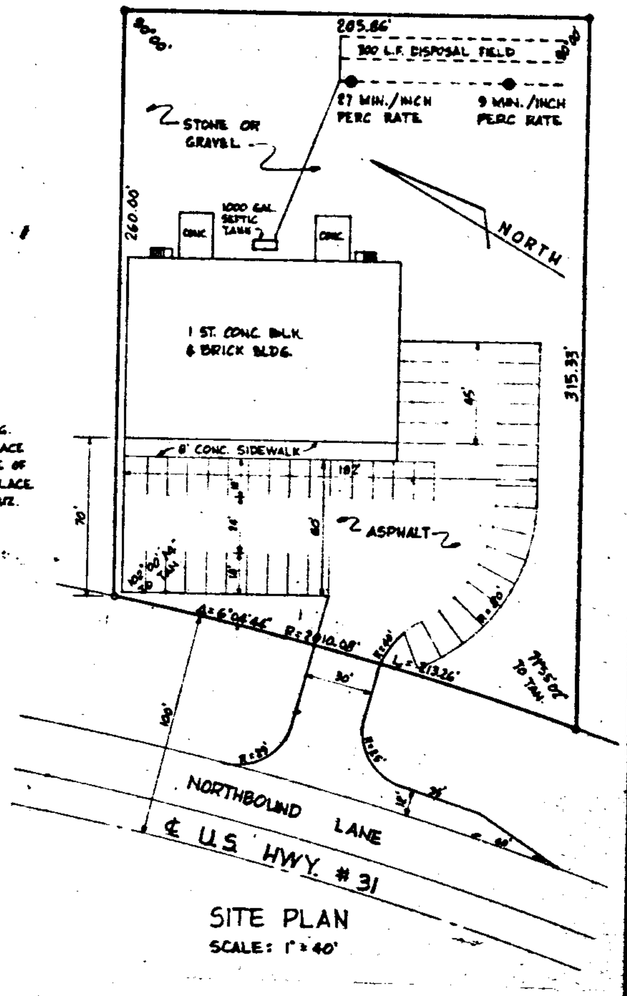

SITE PLAN

SCALE: 1"=40'

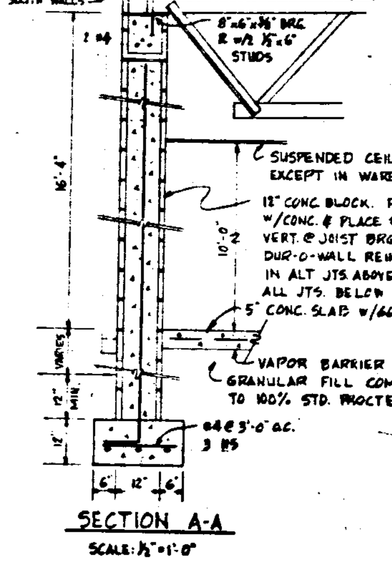

SECTION A-A

SCALE: 1/2"=1'-0"

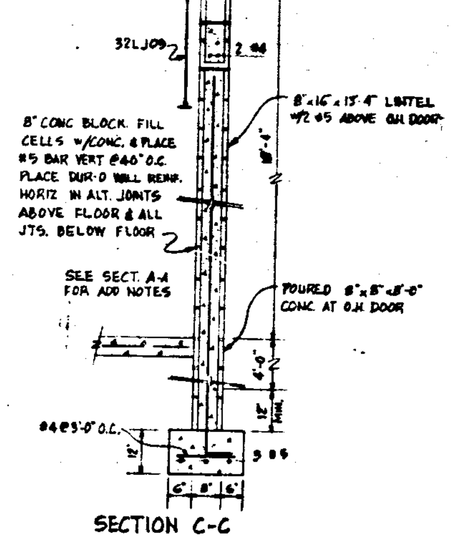

SECTION C-C

SCALE: 1/2"=1'-0"

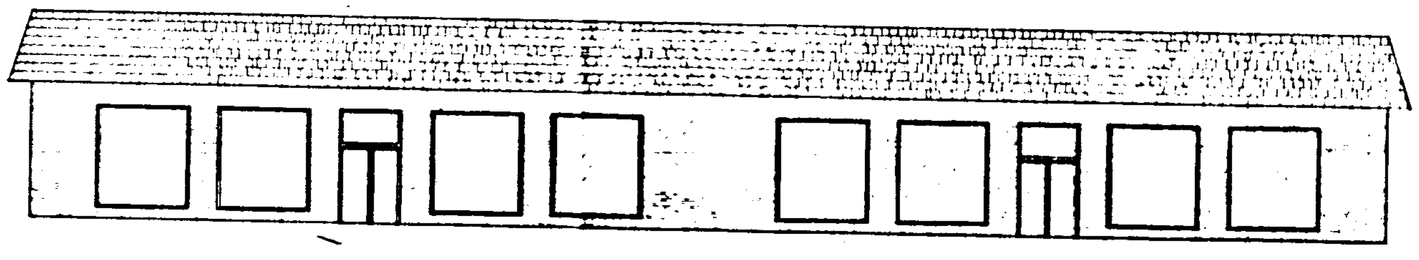

FRONT ELEVATION

SCALE: 1/8"=1'-0"

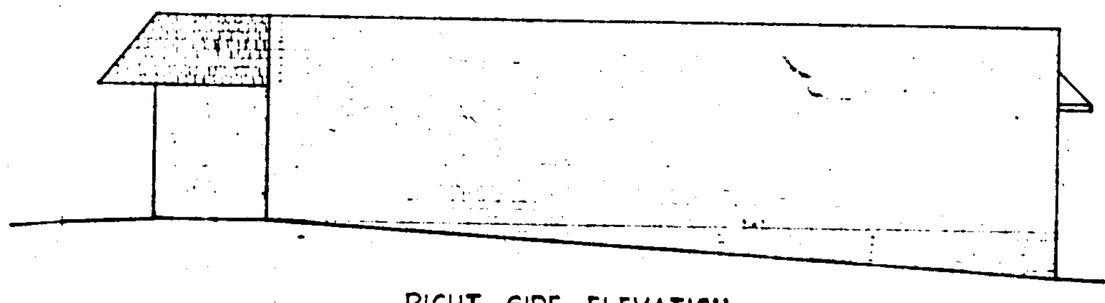

RIGHT SIDE ELEVATION

SCALE: 1/8"=1'-0"

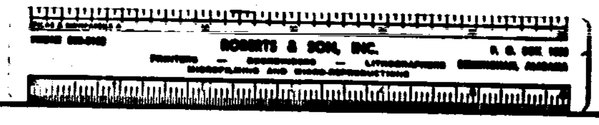

A RETAIL STORE FOR
GLIDDEN - DURKEE
DIVISION OF SCM CORPORATION
BIRMINGHAM, ALABAMA