1976102600010295O 1/1 $.00
Shelby Cnty Judge of Probate, AL
10/26/1976 12:00:00AM FILED/CERT

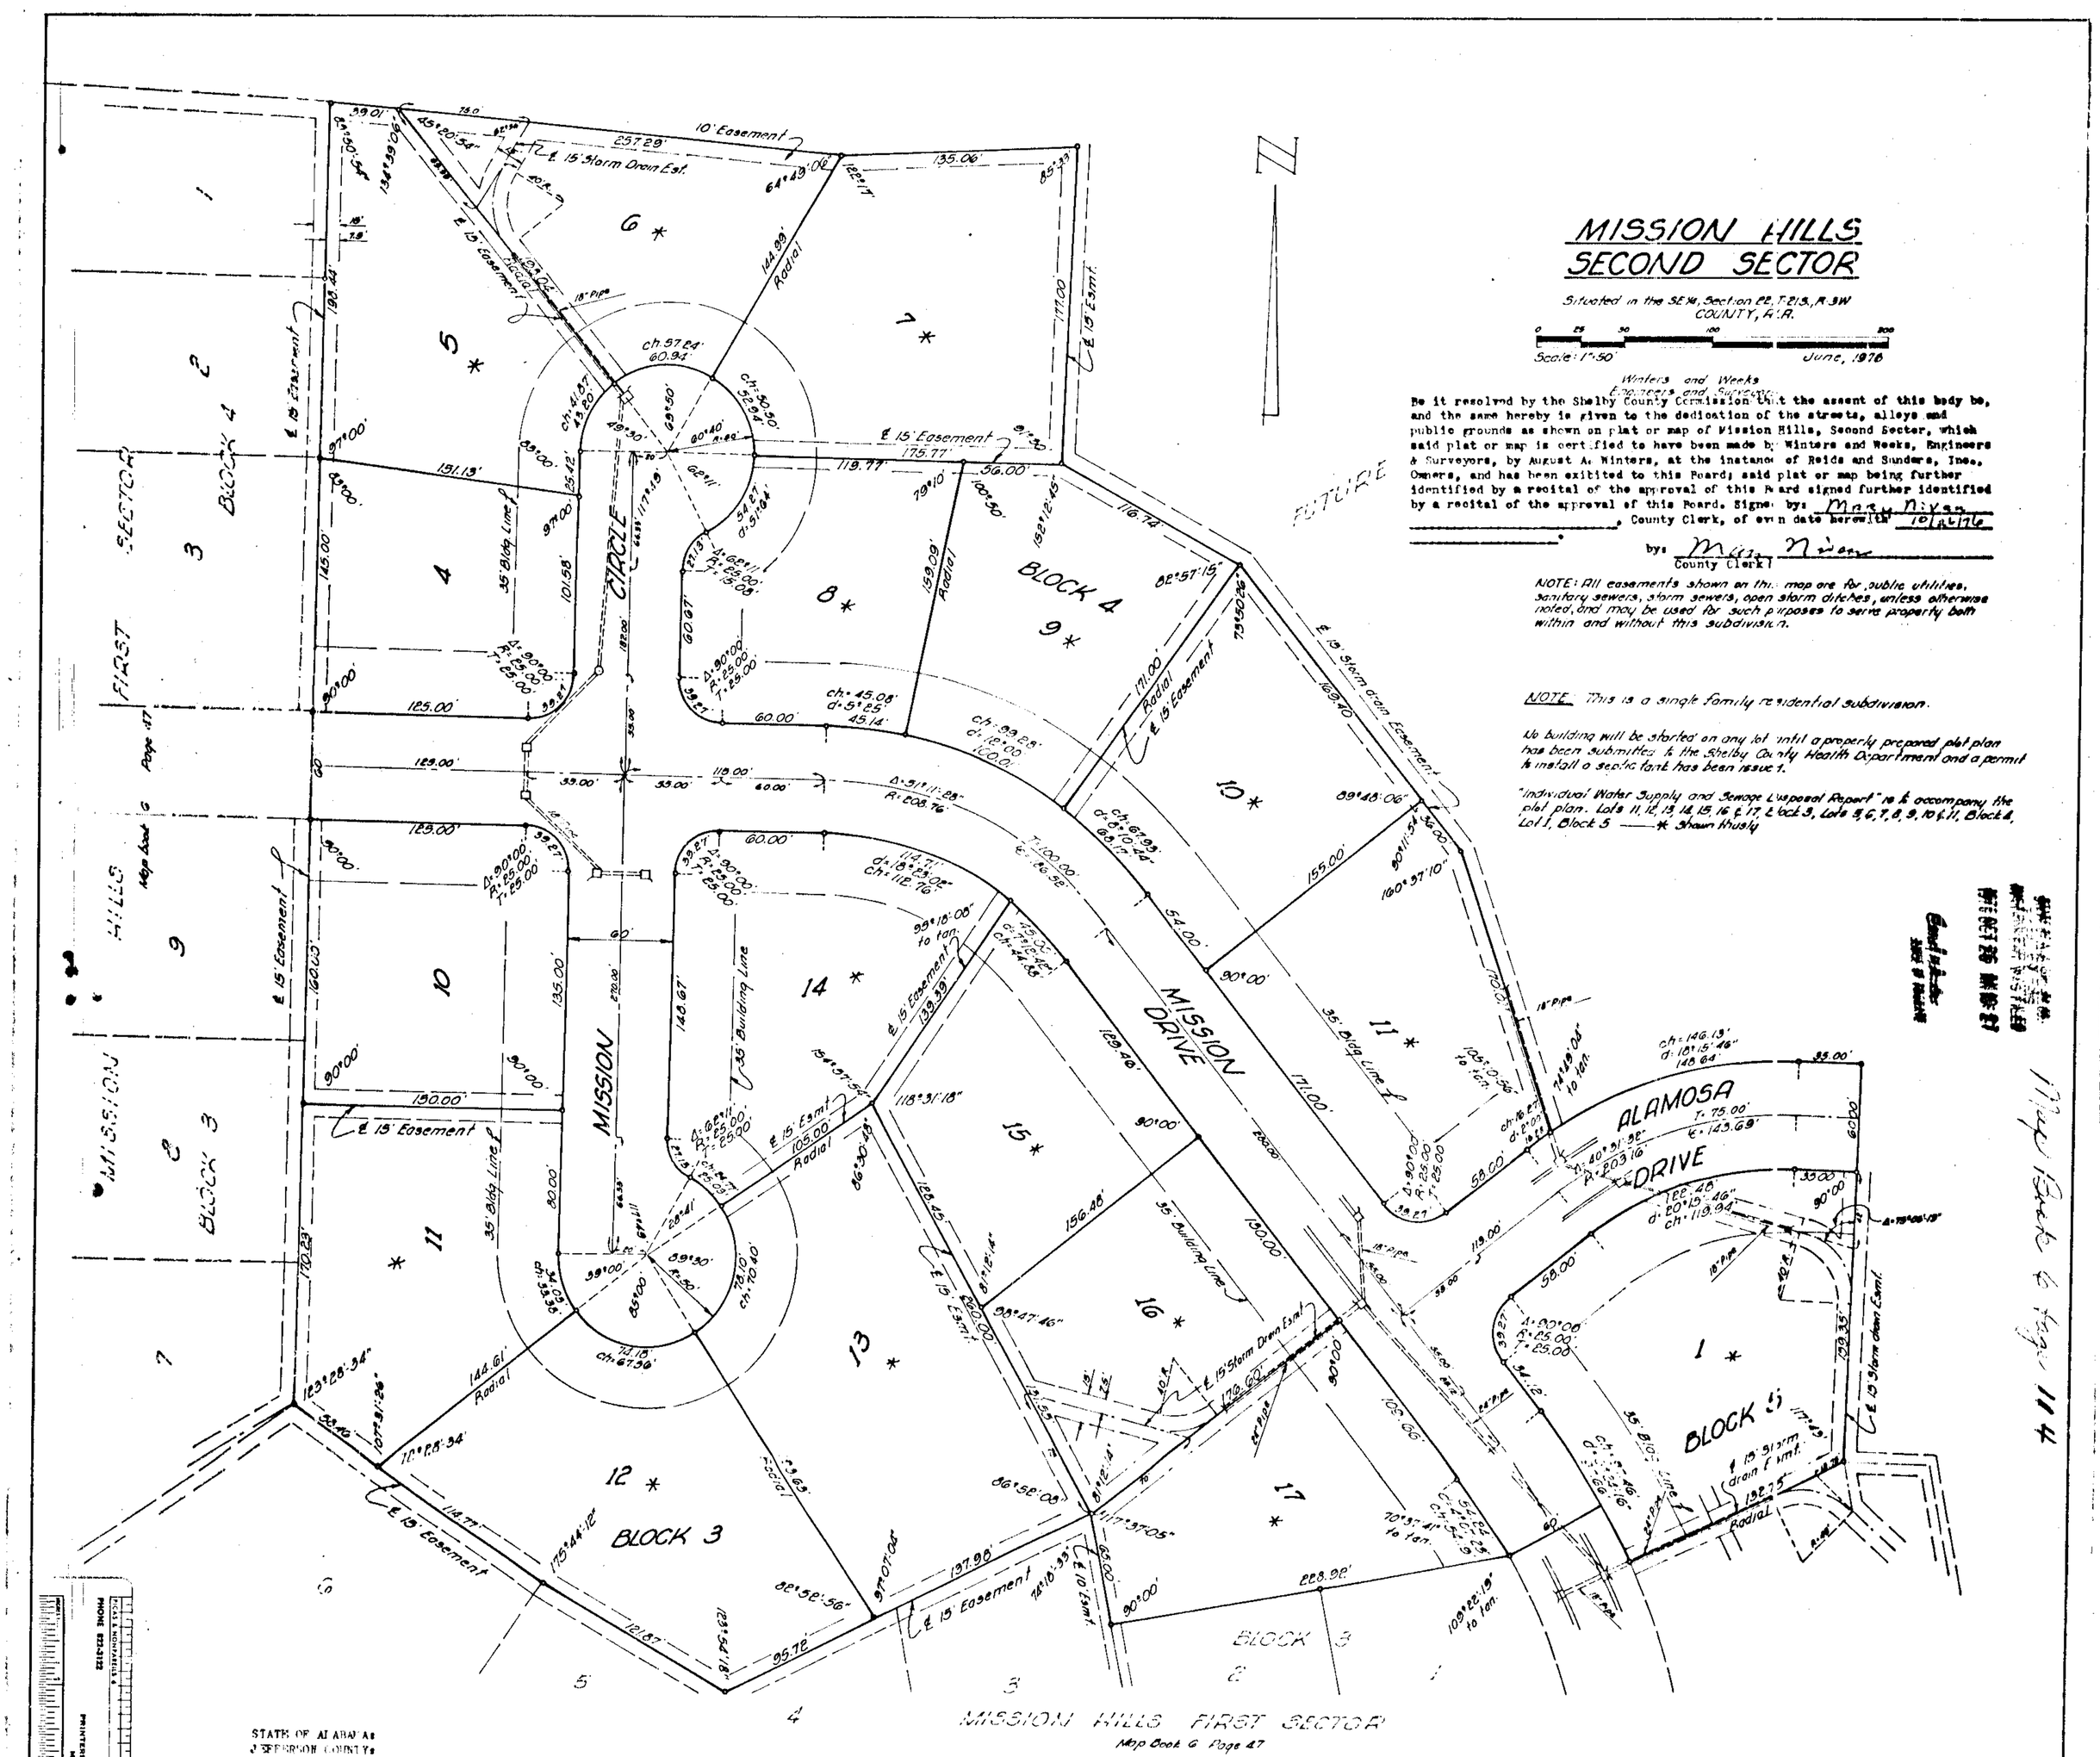

STATE OF ALABAMA:
JEFFERSON COUNTY:

We, the undersigned, August A. Winters, for Winters & Weeks, Engineers and Surveyors, and Calvin Reid as President of Reid and Sunders, Inc., Owner, hereby certify the foregoing to be a true and correct map or plat of the property shown hereon, showing the streets, alleys and other public ways and giving the number and dimensions of each lot and block and the name and width of each street and that iron pipe markers have been set at the corners of each lot and curve point as shown and designated by small open circles on this map and showing the relation of the land platted to the adjacent properties properties and to the government survey of Section 22, Township 21 S., Range 3 West, of the Huntsville Principal Meridian in Shelby County, Alabama.

IN WITNESS WHEREOF we have hereunto set our hands this _____ day of _____, 1976.

AUGUST A. WINTERS, ENGINEER
Surveyor
by: August A. Winters
August A. Winters — Winters & Weeks

REID AND SUNDERS, INC.
Owner
by: Calvin Reid
Calvin Reid, President

STATE OF ALABAMA:
JEFFERSON COUNTY:

I, the undersigned, a Notary Public in and for said County and State, hereby certify that August A. Winters and Calvin Reid, as names are signed to the foregoing certificate, and who are known to me, acknowledged before me on this date that after having been duly informed of the contents of said certificate, they executed the same voluntarily, and in the capacity as such officer of said Company, and with full authority for and as the act of same.

GIVEN UNDER MY HAND AND SEAL this the 10th day of June, 1976.

Carolyn T. Thompson
Notary Public

APPROVED: James L. Coy Jr. 10/21/76
City Engineer

APPROVED: W. Paul Yarger 10-21-76
City Attorney

APPROVED: E. F. Shoemaker
City Planning Commission Secretary