Map Book 6 Page 84

Map Book 6 page 76

Map Book 6 page 99

STATE OF ALABAMA
I CERTIFY THIS
INSTRUMENT WAS FILED
1976 MAY 27 PM 3:13
Judge of Probate

STATE OF ALABAMA
I CERTIFY THIS
INSTRUMENT WAS FILED
1976 AUG -4 AM 11:04
Map Book 6 Page 99

139

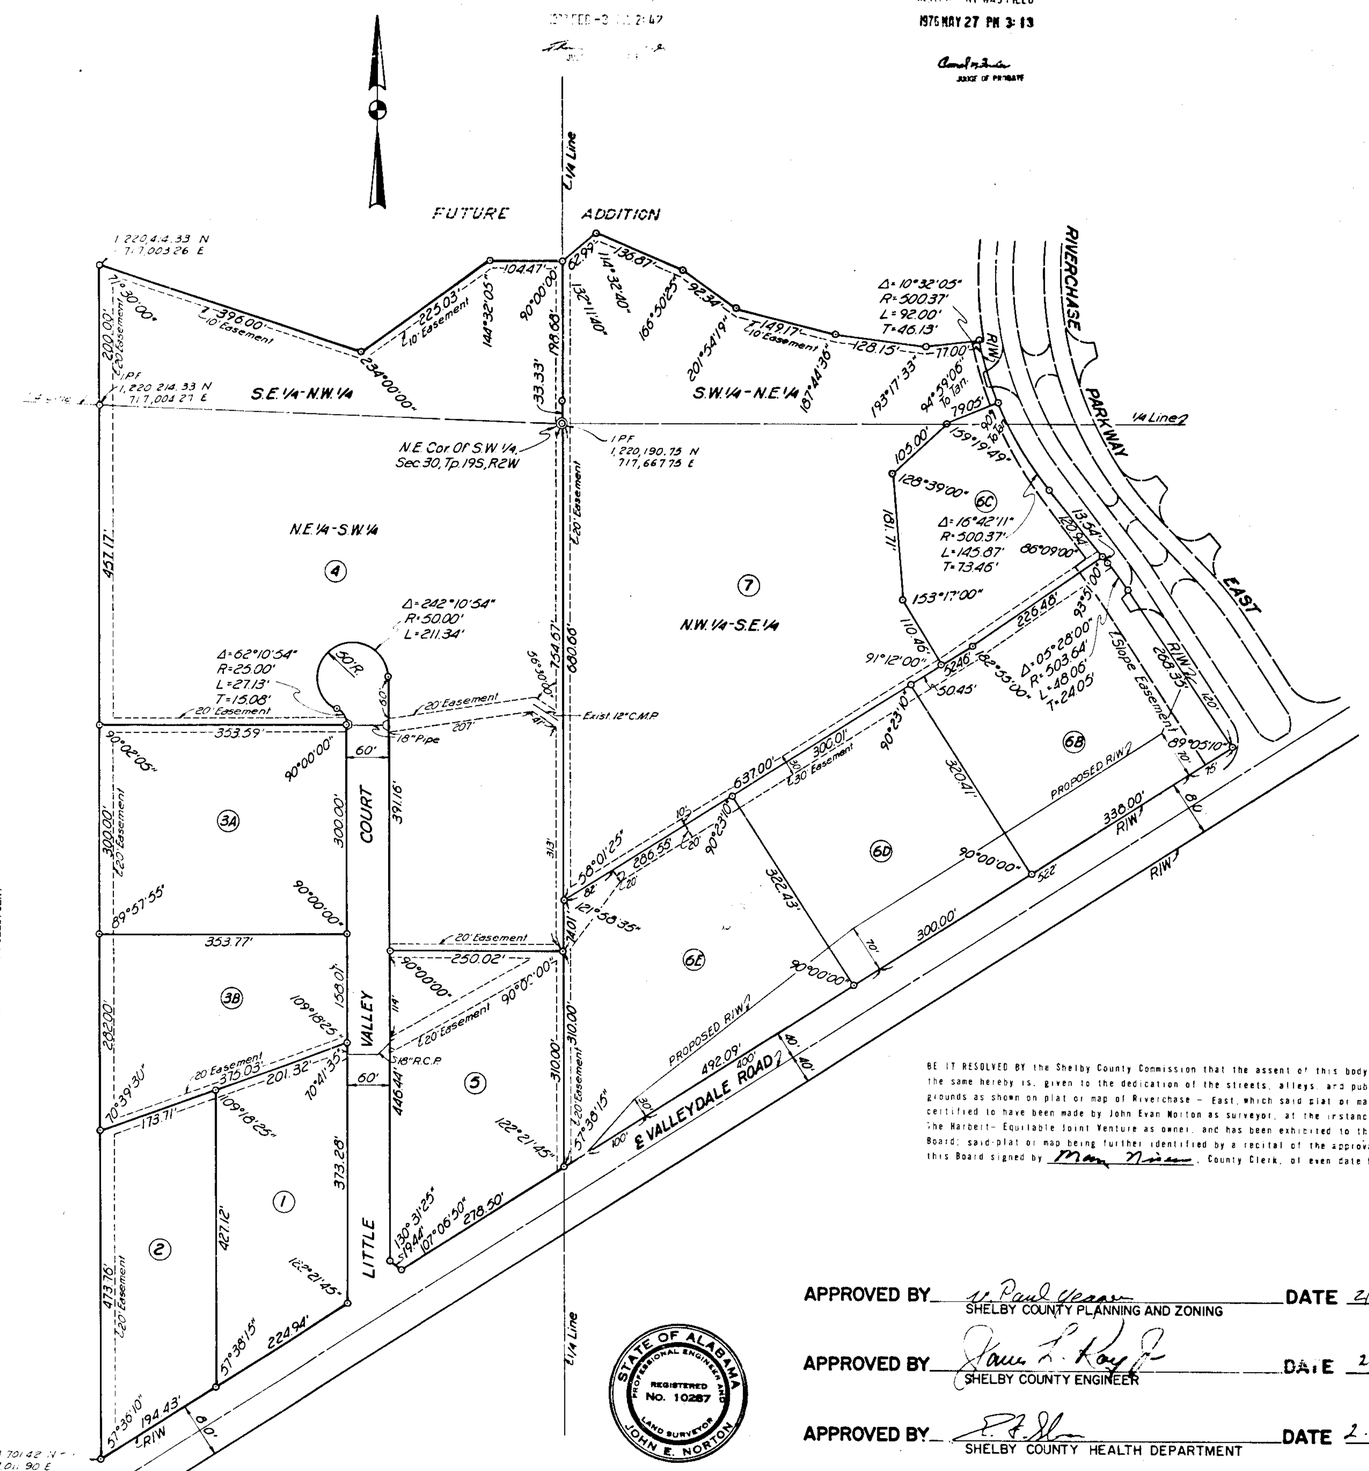

STATE OF ALABAMA
COUNTY OF SHELBY

The undersigned John Evan Norton, Registered Land Surveyor, State of Alabama, and the Harbert Equitable Joint Venture, owner hereby certify that this plat or map was made pursuant to a survey made by said surveyor and that said survey and this plat or map were made at the instance of said owner; that this plat or map is a true and correct map of lands shown therein and known as Riverchase - East showing the subdivisions into which it is proposed to divide said lands, giving the length and bearings of the boundaries of each lot and its number, showing the streets, alleys and public grounds, giving the bearings, length, width and name of each street, as well as the number of each lot and block, and showing the relation of the lands to the government survey, and that iron pipe have been installed at all lot corners and curve points as shown and designated by small open circles on said plat or map. Said owner also certifies that it is the owner of said lands and that the same are not subject to any mortgage.

Date 2/10/76

John E. Norton
Harbert Equity
Edd Mullins

STATE OF ALABAMA
COUNTY OF SHELBY

I, Dorothy J. Anderson, as Notary Public in and for said County and State, do hereby certify that John Evan Norton, whose name is signed to the foregoing certificate as a surveyor, Donald D. Evans and Edwin M. Dixon whose names are signed to same as qualified officers of owner, all of whom are known to me, acknowledged before me, on this date, that after having been duly informed of the contents of said certificate, they executed same voluntarily as such individuals with full authority therefor.

Given under my hand and seal this 10 day of Feb 1976.

Dorothy J. Anderson

BE IT RESOLVED BY the Shelby County Commission that the assent of this body be and the same hereby is, given to the dedication of the streets, alleys, and public grounds as shown on plat or map of Riverchase - East, which said plat or map is certified to have been made by John Evan Norton as surveyor, at the instance of The Harbert- Equitable Joint Venture as owner, and has been exhibited to this Board; said plat or map being further identified by a recital of the approval of this Board signed by Mary Harris, County Clerk, of even date herewith.

REVISIONS
1. 5-24-76-Revised Lot 6 To Lot 6A, 6B, 6C.
2. 7-19-76-Relocated R Between Lots 6A & 6B
3. 1-11-77-Revised Lot 6A To Lot 6D, 6E & Lot 3 To Lot 3A, 3B & Extended Little Valley Court & Added Easement & Proposed R/W.

REVISION #1
APPROVED BY W. Paul Vason SHELBY COUNTY PLANNING AND ZONING DATE 5-27-76
APPROVED BY James L. Ray Jr. SHELBY COUNTY ENGINEER DATE 5/27/76
APPROVED BY E. H. Shaw SHELBY COUNTY HEALTH DEPARTMENT DATE 5-27-76
APPROVED BY John E. Norton LOWE ENGINEERS, INC. DATE 5/24/76

		REVISION #2	REVISION #3
APPROVED BY W. Paul Vason SHELBY COUNTY PLANNING AND ZONING	DATE 2/26/76	W.P.V. 8-3-76 INITIAL & DATE	W.P.V. 2-3-77 INITIAL & DATE
APPROVED BY James L. Ray Jr. SHELBY COUNTY ENGINEER	DATE 2/27/76		J.L.R. 4/3/77
APPROVED BY E. H. Shaw SHELBY COUNTY HEALTH DEPARTMENT	DATE 2-26-76	E.H.S. 8/5/76	E.H.S. 1-17-77
APPROVED BY John E. Norton LOWE ENGINEERS, INC.	DATE 2/5/76	J.E.N. 7/19/76	J.E.N. 1/18/77

STATE OF ALABAMA
REGISTERED PROFESSIONAL ENGINEER AND LAND SURVEYOR
No. 10287
JOHN E. NORTON

2nd AMENDMENT
COMMERCIAL SUBDIVISION

RIVERCHASE EAST FIRST SECTOR

Situated In Section 30, Township 19 South, Range 2 West, Shelby County, Alabama.

Date: 2-5-76 Scale: 1" = 100'

ENGINEERS:
LOWE ENGINEERS, INC.
Birmingham, Alabama.

100 50 0 100 200
Scale in Feet

1977020800000940 1/1 $.00
Shelby Cnty Judge of Probate, AL
02/03/1977 12:00:00AM FILED/CERT

PHONE 822-3122 ROBERTS & SON, INC. P. O. BOX 1382
PRINTERS — BOOKBINDERS — LITHOGRAPHERS BIRMINGHAM, ALABAMA
MICROFILMING AND MICRO-REPRODUCTIONS