19770208000011590 1/1 $.00
Shelby Cnty Judge of Probate, AL
02/08/1977 12:00:00AM FILED/CERT

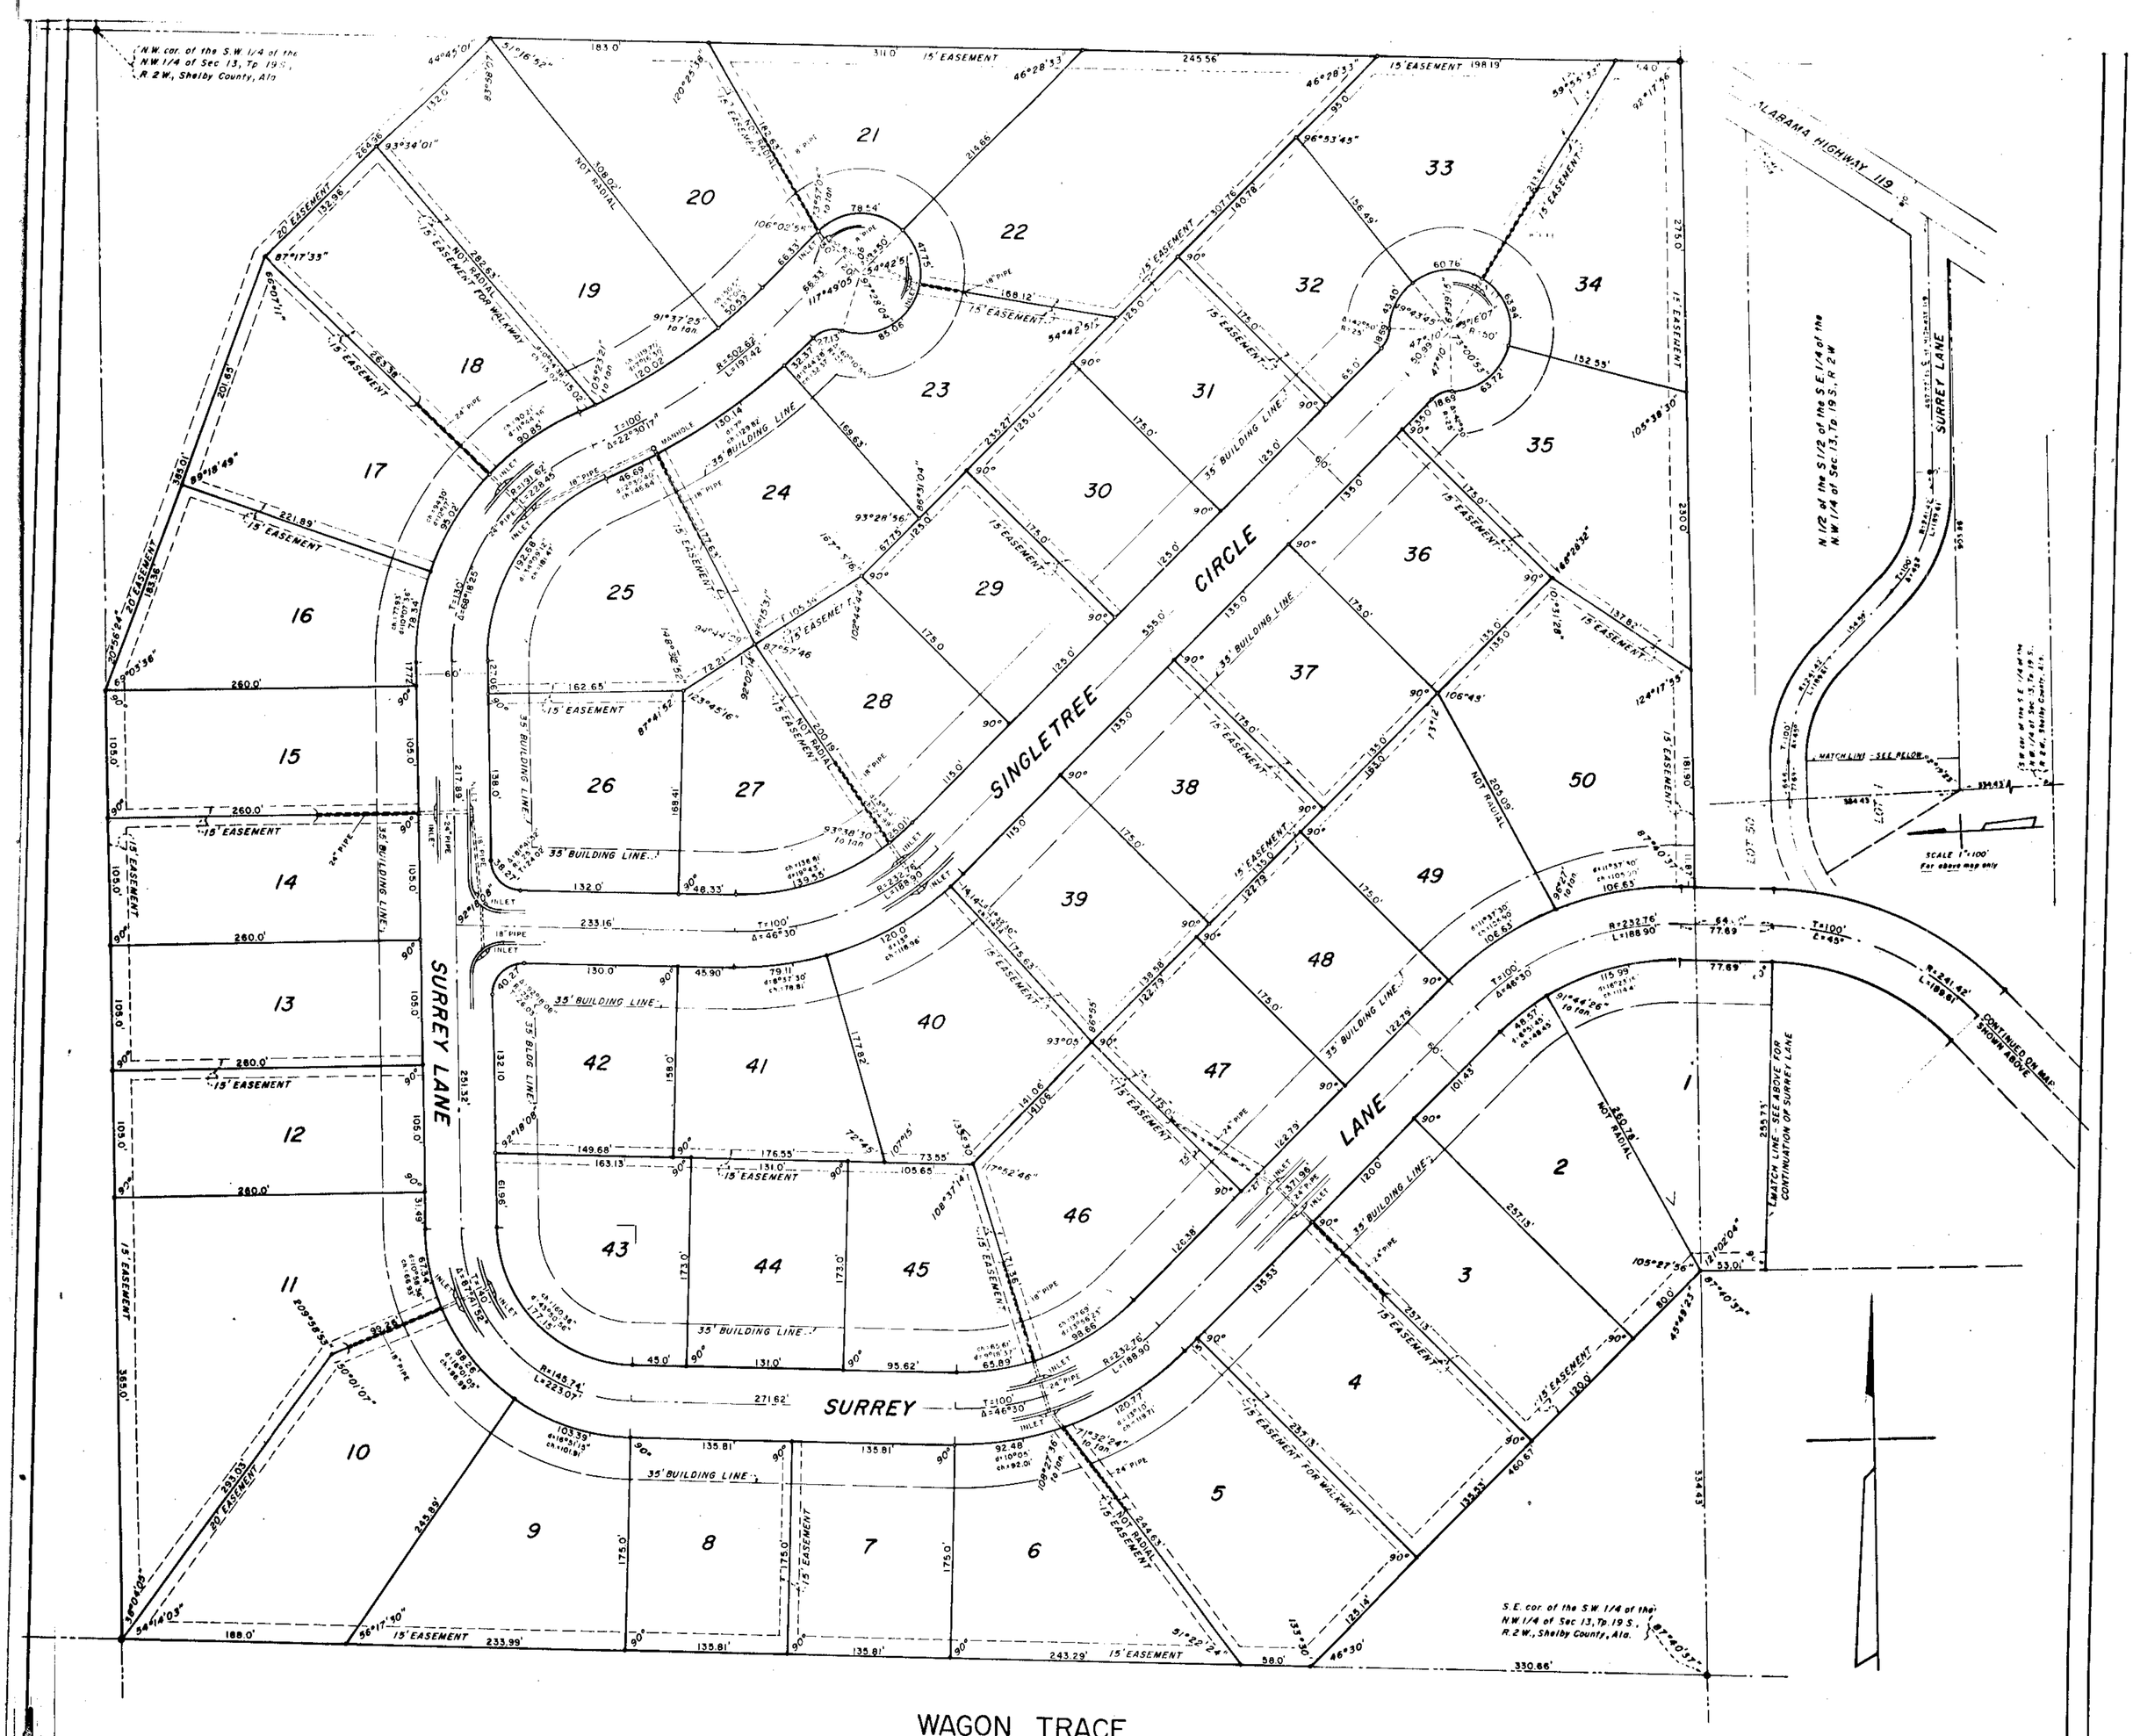

WAGON TRACE

SITUATED IN THE S.E. 1/4 OF THE N.W. 1/4 AND THE S.W. 1/4 OF THE N.W. 1/4
OF SEC. 13, TP. 19 S., R. 2 W., SHELBY COUNTY, ALABAMA

SCALE 1" = 50'

1976

GRAPHIC SCALE 0 25 50 100 200 300 400

ALLEN WHITLEY
SCOTCH BUILDING AND DEVELOPMENT CO., INC.

CIVIL ENGINEER & SURVEYOR
5353 HIGHWAY 280 SOUTH

NOTE: All easements shown on this map are for public utilities, sanitary sewers, storm ditches, storm sewers, and may be used for such purposes to serve property both within and without this subdivision.

NOTE: No construction shall be started on any lot until individual plot plans showing proposed house, driveway, walks and sewage disposal system has been submitted to and approved by the Shelby County Health Department.

STATE OF ALABAMA
SHELBY COUNTY

THE UNDERSIGNED ALLEN WHITLEY, REGISTERED ENGINEER AND LAND SURVEYOR, STATE OF ALABAMA, AND WAYNE J. SCOTCH AND JOE A. SCOTCH, JR., AS PRESIDENT AND SECRETARY, RESPECTIVELY OF SCOTCH BUILDING AND DEVELOPMENT COMPANY, INC., OWNER, HEREBY CERTIFY THAT THIS PLAT OR MAP WAS MADE PURSUANT TO A SURVEY MADE BY SAID SURVEYOR AND THAT SAID SURVEY AND THIS PLAT OR MAP WERE MADE AT THE INSTANCE OF SAID OWNER; THAT THIS PLAT OR MAP IS A TRUE AND CORRECT MAP OF LANDS SHOWN THEREIN AND KNOWN AS WAGON TRACE; SHOWING THE SUBDIVISIONS INTO WHICH IT IS PROPOSED TO DIVIDE SAID LANDS, GIVING THE LENGTH AND BEARING OF THE BOUNDARIES OF EACH LOT AND ITS NUMBER, SHOWING THE STREETS, ALLEYS, AND PUBLIC GROUNDS, GIVING THE BEARING, LENGTH, WIDTH AND NAME OF EACH STREET, AS WELL AS THE NUMBER OF EACH LOT AND BLOCK, AND SHOWING THE RELATION OF THE LANDS TO THE GOVERNMENT SURVEY; AND THAT IRON PINS HAVE BEEN INSTALLED AT ALL LOT CORNERS AND CURVE POINTS AS SHOWN AND DESIGNATED BY SMALL OPEN CIRCLES ON SAID PLAT OR MAP. SAID OWNER ALSO CERTIFIES THAT IS THE OWNER OF SAID LANDS AND THAT THE SAME ARE NOT SUBJECT TO ANY MORTGAGE, EXCEPT A MORTGAGE HELD BIRMINGHAM TRUST NATIONAL BANK.

IN WITNESS WHEREOF WE HAVE HEREUNTO SET OUR HANDS THIS THE 1ST DAY OF NOVEMBER, 1976.

BIRMINGHAM TRUST NATIONAL BANK, MORTGAGEE

BY: John Greene
JOHN GREENE, LOAN OFFICER

SCOTCH BUILDING AND DEVELOPMENT COMPANY, INC., OWNER

BY: Wayne J. Scotch
WAYNE J. SCOTCH, PRESIDENT

BY: Joe A. Scotch Jr.
JOE A. SCOTCH, JR., SECRETARY

BY: Allen Whitley
ALLEN WHITLEY, CIVIL ENGINEER - LAND SURVEYOR
ALABAMA REGISTRATION NUMBER 3943

APPROVED: E. F. Sloan DATE 12-9-76
E. F. SLOAN, SHELBY COUNTY HEALTH DEPARTMENT

APPROVED: James L. Ray, Jr. DATE 2/8/77
JAMES L. RAY, JR., COUNTY ENGINEER

APPROVED: W. Sanford Yeager DATE 2-8-77
SHELBY COUNTY PLANNING COMMISSION

STATE OF ALABAMA
SHELBY COUNTY

I, HENRY K. McBRIDE, AS NOTARY PUBLIC IN AND FOR SAID COUNTY AND STATE, DO HEREBY CERTIFY THAT ALLEN WHITLEY, WHOSE NAME IS SIGNED TO THE FOREGOING CERTIFICATE AS SURVEYOR, AND WAYNE J. SCOTCH AND JOE A. SCOTCH, JR., WHOSE NAMES ARE SIGNED TO THE SAME AS PRESIDENT AND SECRETARY, RESPECTIVELY, OF SCOTCH BUILDING AND DEVELOPMENT COMPANY, INC., OWNER OF WAGON TRACE, AND JOHN GREENE, WHOSE NAME IS SIGNED TO THE SAME AS OFFICER FOR BIRMINGHAM TRUST NATIONAL BANK, MORTGAGEE OF THE PROPERTY HEREON AND KNOWN AS WAGON TRACE, AND WHO ARE KNOWN TO ME, ACKNOWLEDGED BEFORE ME ON THIS DATE, THAT AFTER HAVING BEEN DULY INFORMED OF THE CONTENTS OF SAID CERTIFICATE, THEY EXECUTED SAME VOLUNTARILY AS SUCH OFFICERS AND/OR INDIVIDUALS WITH FULL AUTHORITY THEREFOR

GIVEN UNDER MY HAND AND SEAL THIS THE 1ST DAY OF NOVEMBER, 1976

BY: Henry K. McBride
HENRY K. McBRIDE, NOTARY PUBLIC

BE IT RESOLVED BY THE SHELBY COUNTY COMMISSION THAT THE ASSENT OF THIS BODY BE, AND THE SAME HEREBY IS, GIVEN TO THE DEDICATION OF THE STREETS, ALLEYS AND PUBLIC GROUNDS AS SHOWN ON PLAT OR MAP OF WAGON TRACE, WHICH SAID PLAT OR MAP IS CERTIFIED TO HAVE BEEN MADE BY ALLEN WHITLEY AS SURVEYOR, AT THE INSTANCE OF SCOTCH BUILDING AND DEVELOPMENT COMPANY, INC. AS OWNERS, AND HAS BEEN EXHIBITED TO THIS BOARD; SAID PLAT OR MAP BEING FURTHER IDENTIFIED BY A RECITAL OF THE APPROVAL OF THIS BOARD SIGNED BY _____, COUNTY CLERK, OF EVEN DATE HEREWITH

DATED: Feb 8 1977

140