155

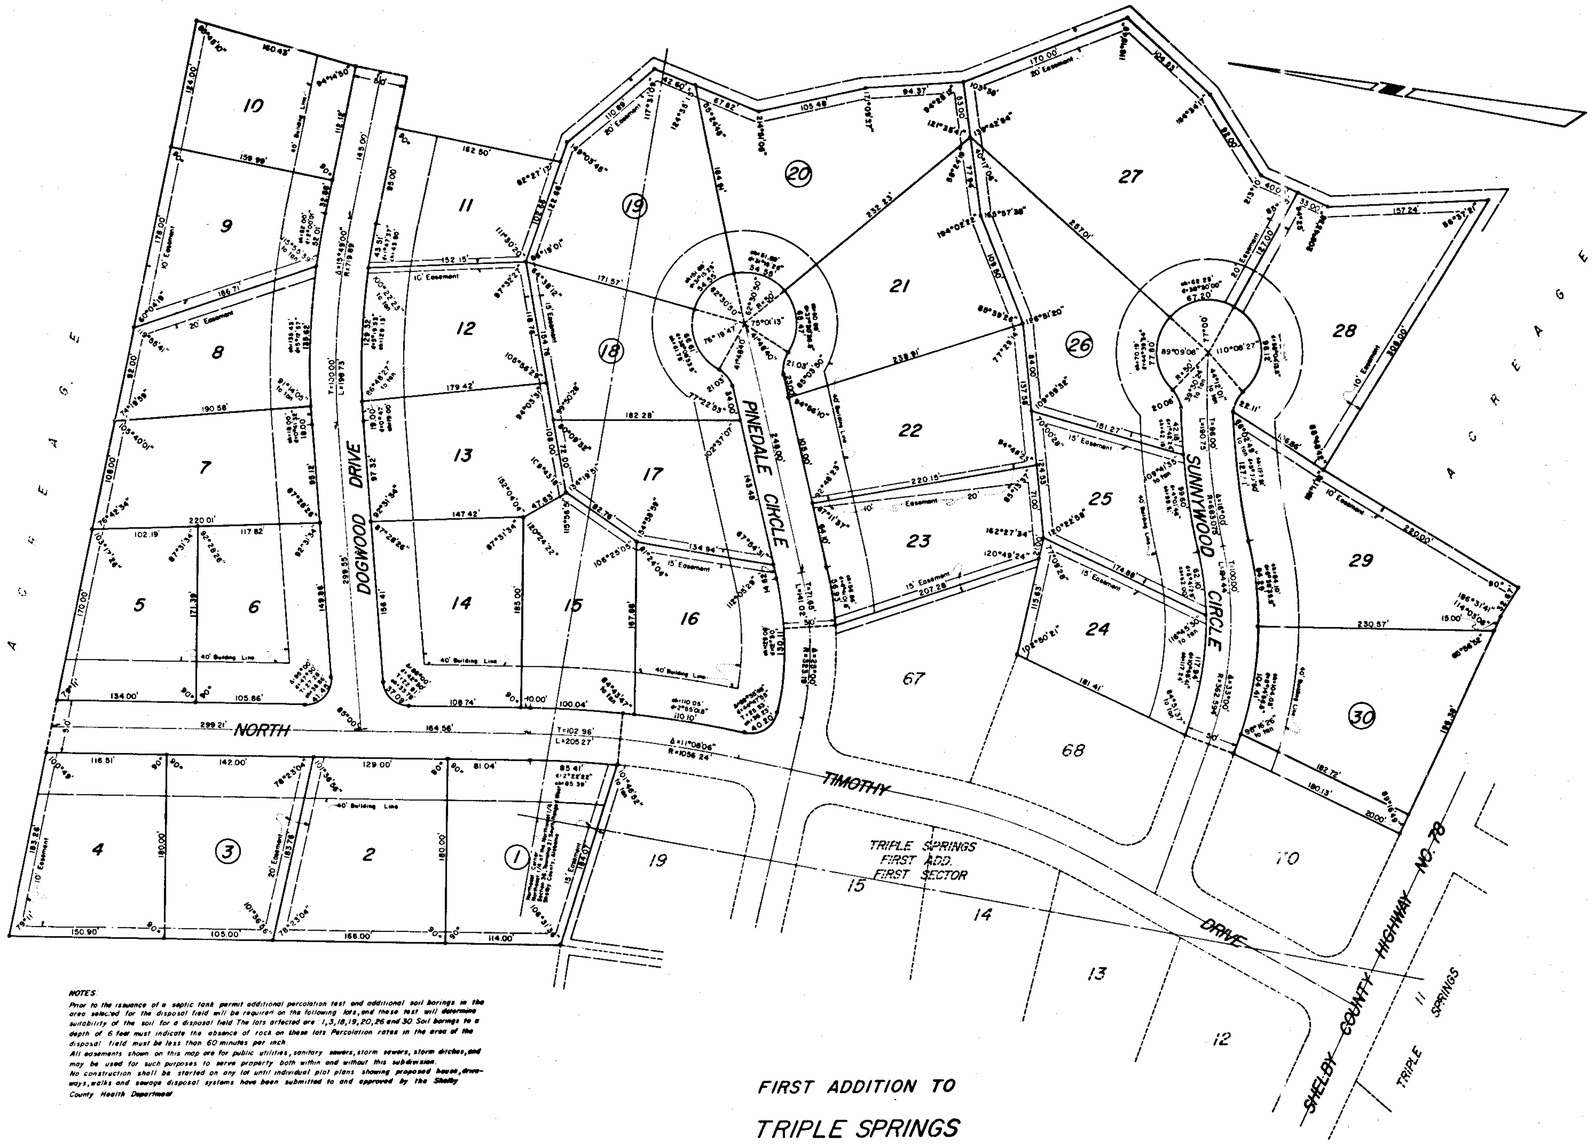

NOTES

Prior to the issuance of a septic tank permit additional percolation test and additional soil borings in the area selected for the disposal field will be required on the following lots, and these test will determine suitability of the soil for a disposal field The lots affected are 1,3,18,19,20,26 and 30 Soil borings to a depth of 6 feet must indicate the absence of rock on these lots Percolation rates in the area of the disposal field must be less than 60 minutes per inch

All easements shown on this map are for public utilities, sanitary sewers, storm sewers, storm ditches, and may be used for such purposes to serve property both within and without this subdivision.

No construction shall be started on any lot until individual plot plans showing proposed house, driveways, walks and sewage disposal systems have been submitted to and approved by the Shelby County Health Department

FIRST ADDITION TO
TRIPLE SPRINGS
SECOND SECTOR

A RESIDENTIAL SUBDIVISION

SITUATED IN

SECTIONS 25 & 36, TOWNSHIP 21 SOUTH, RANGE 1 WEST

SHELBY COUNTY, ALABAMA

SCALE: 1"=50' DATE: JUNE 1977

0 25' 50' 100' 150' 200'

ALLEN WHITLEY-CIVIL ENGINEER-LAND SURVEYOR, REMISTRATION NO. 3943

STATE OF ALABAMA
SHELBY COUNTY

WE THE UNDERSIGNED, ALLEN WHITLEY, AS SURVEYOR, AND W.C. BILLINGSLEY, AS OWNER, DO HEREBY CERTIFY THAT THIS IS A TRUE AND CORRECT PLAT OR MAP OF FIRST ADDITION TO TRIPLE SPRINGS SECOND SECTOR, SITUATED IN THE SOUTH 1/2 OF SECTION 25 & THE NORTH 1/2 OF SECTION 36, TP. 21 S., R. 1 W., SHELBY COUNTY, ALABAMA, SHOWING THE NUMBER AND DIMENSIONS OF EACH LOT AND THE NAME AND WIDTH OF EACH ROAD OR OTHER PUBLIC WAY AND GIVING THE RELATIONSHIP OF THE LANDS SO PLATTED TO THE GOVERNMENT SURVEY, AND THAT AN IRON PIPE MARKER HAS BEEN SET AT EACH CORNER.

IN WITNESS WHEREOF WE HAVE HEREUNTO SET OUR HANDS THIS THE 15TH DAY OF JUNE, 1977.

OWNER: W.C. Billingsley
W.C. BILLINGSLEY

SURVEYOR: Allen Whitley
ALLEN WHITLEY, REG NO. 3943

STATE OF ALABAMA
SHELBY COUNTY

I, DONALD R. MURPHY, A NOTARY PUBLIC IN AND FOR SAID COUNTY AND STATE DO HEREBY CERTIFY THAT ALLEN WHITLEY, WHOSE NAME IS SIGNED TO THE FOREGOING CERTIFICATE AS SURVEYOR, AND W.C. BILLINGSLEY, WHOSE NAME IS SIGNED TO THE SAME AS OWNER, AND WHO ARE KNOWN TO ME, ACKNOWLEDGED BEFORE ME ON THIS DATE THAT AFTER HAVING BEEN DULY INFORMED OF THE CONTENTS OF SAID CERTIFICATE, THEY EXECUTED SAME VOLUNTARILY AS SUCH INDIVIDUALS WITH FULL AUTHORITY THEREFOR.

GIVEN UNDER MY HAND AND SEAL THIS THE 15TH DAY OF JUNE, 1977.

BY: Donald R. Murphy
DONALD R. MURPHY, NOTARY PUBLIC

APPROVED: J.R. Stitts DATE: 6/15/77
SHELBY COUNTY HEALTH DEPARTMENT

1977061700006040 1/1 $.00
Shelby Cnty Judge of Probate,AL
06/17/1977 12:00 00AM FILED/CERT

PHONE 205-3122 ROBERTS & SON, INC. P. O. BOX 1000
PRINTERS BOOKBINDERS LITHOGRAPHERS BIRMINGHAM, ALABAMA
MICROFILMING AND MICRO REPRODUCTIONS