10446
Map Book 6 Page 156

STATE OF ALABAMA
SHELBY COUNTY
1977 JUN 30 PM 8 02

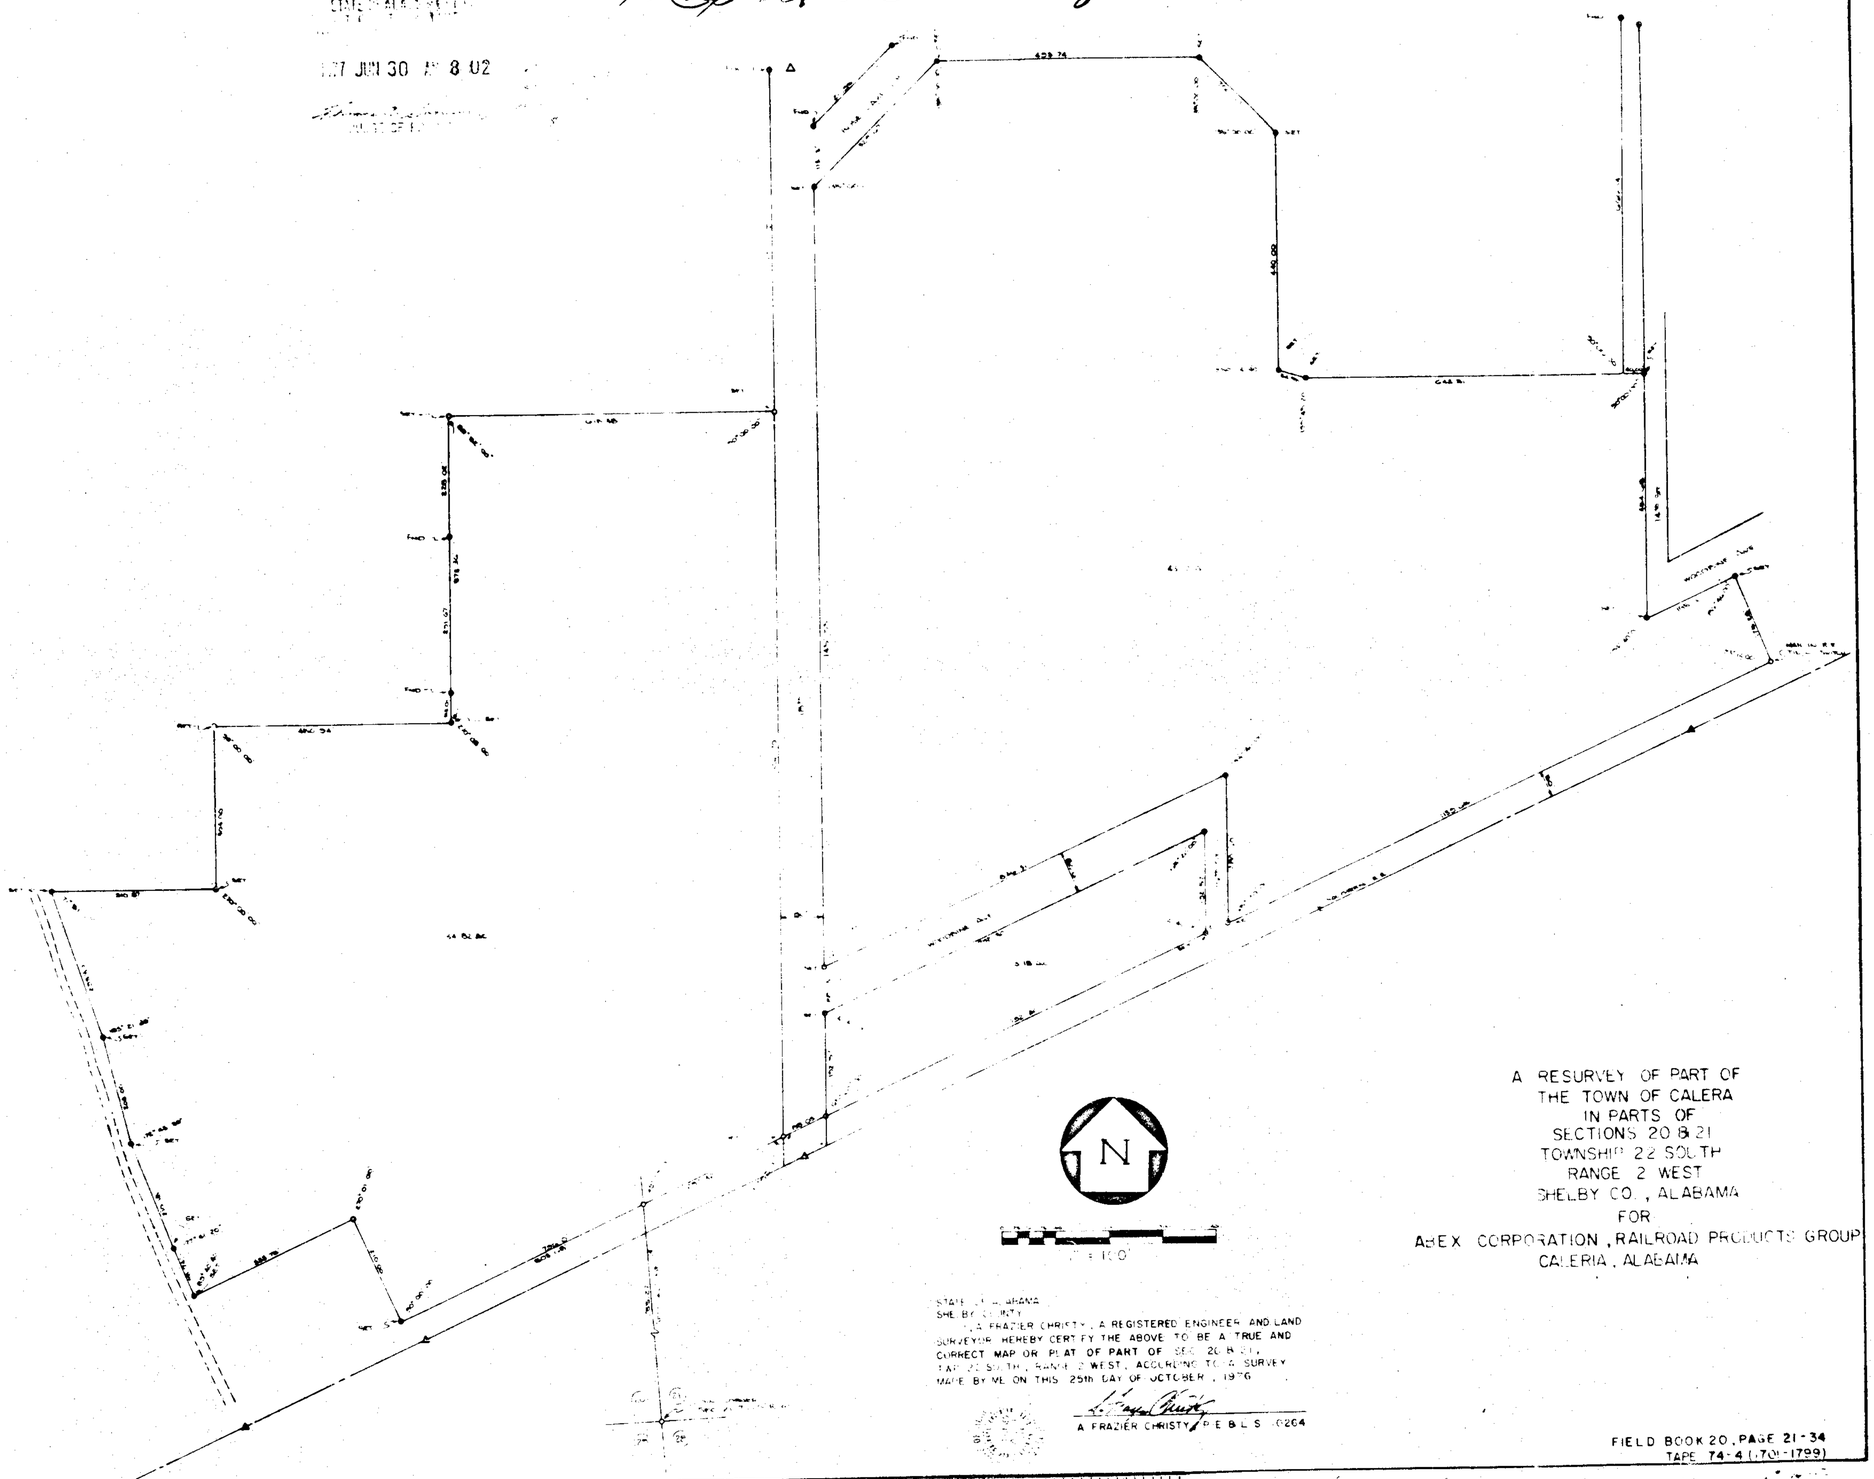

A RESURVEY OF PART OF
THE TOWN OF CALERA
IN PARTS OF
SECTIONS 20 & 21
TOWNSHIP 22 SOUTH
RANGE 2 WEST
SHELBY CO., ALABAMA
FOR
ABEX CORPORATION, RAILROAD PRODUCTS GROUP
CALERIA, ALABAMA

STATE OF ALABAMA
SHELBY COUNTY
I, A FRAZIER CHRISTY, A REGISTERED ENGINEER AND LAND SURVEYOR HEREBY CERTIFY THE ABOVE TO BE A TRUE AND CORRECT MAP OR PLAT OF PART OF SEC. 20 & 21, T. 22 SOUTH, RANGE 2 WEST, ACCORDING TO A SURVEY MADE BY ME ON THIS 25th DAY OF OCTOBER, 1976

A FRAZIER CHRISTY P.E. & L.S. #6204

FIELD BOOK 20, PAGE 21-34
TAPE 74-4 (701-1799)

622-2169

1977093000096370 1/1 $.00
Shelby County Judge of Probate, AL
06/30/1977 12:00:00AM FILED/CERT

PICAS & NONPAREILS
PHONE 822-3122
ROBERTS & SON, INC.
P. O. BOX 1382
PRINTERS — BOOKBINDERS — LITHOGRAPHERS BIRMINGHAM, ALABAMA
MICROFILMING AND MICRO-REPRODUCTIONS